

West Facing (side) Elevation

1:50 Scale Bar


1m 2m 3m 4m 5m 6m 7m 8m 9m 10m



North Facing (Rear) Elevation

1:50 Scale Bar

1m 2m 3m 4m 5m 6m 7m 8m 9m 10m

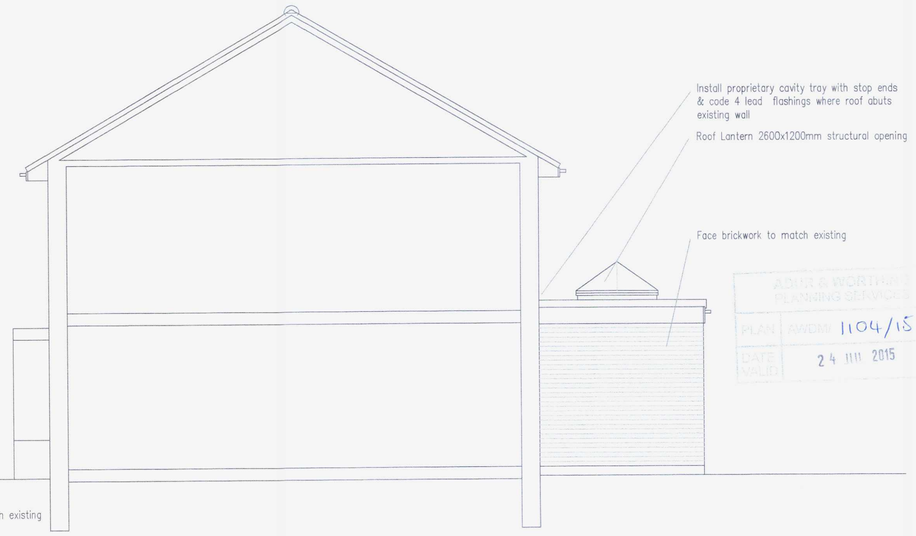

ADMIN & WORKTABLE PLANNING SERVICES


PLAN AMEND 1104/15

DATE VALID 24 NOV 2015

East Facing (side) Elevation

1:50 Scale Bar

1m 2m 3m 4m 5m 6m 7m 8m 9m 10m

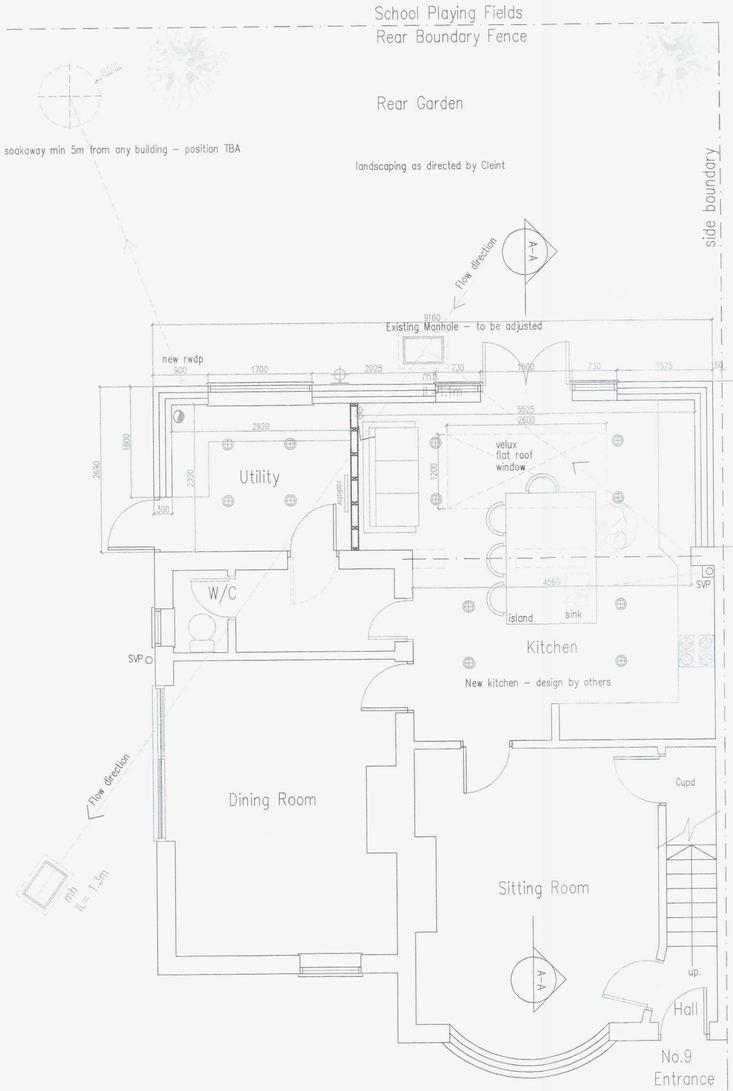

Ground Floor Plan


1:50 Scale Bar

1m 2m 3m 4m 5m 6m 7m 8m 9m 10m

Services Key

- Denotes pull cord
- Denotes light switch (2 way)
- Denotes light switch (timer)
- Denotes telephone
- Denotes television aerial points
- Denotes double socket
- Denotes double socket (floor level)
- Denotes cooker point
- Denotes spur
- Denotes shaver socket
- Denotes external water tap
- radiator – Denotes radiator
- Denotes PIR detector
- Denotes extractor fan
- SD – Denotes smoke detector
- HD – Denotes heat detector
- meter – Denotes meter
- Denotes wall light
- Denotes ceiling rose
- Denotes spotlight
- Denotes fluorescent tube

FINAL No. & Layout as Directed by Client

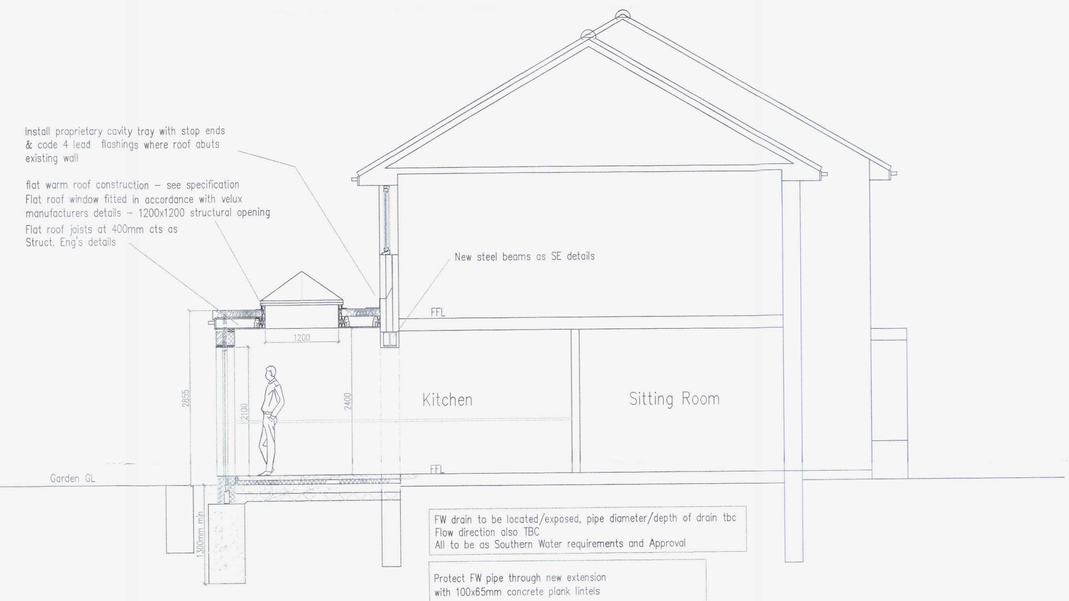

SECTION A-A

1:50 Scale Bar

1m 2m 3m 4m 5m 6m 7m 8m 9m 10m

DO NOT SCALE FROM THIS DRAWING EXCEPT FOR PLANNING AS PHOTOCOPIES WILL BE SUBJECT TO DISTORTION.
DRAWINGS TO BE READ IN CONJUCTION WITH ALL OTHER ARCHITECT'S & STRUCTURAL ENGINEER'S CONTRACT DRAWINGS & SPECIFICATIONS.
ANY DISCREPANCIES MUST BE BROUGHT TO THE ATTENTION OF THE ARCHITECT IMMEDIATELY.
THE CONTRACTOR MUST VERIFY ALL DIMENSIONS BY SITE MEASUREMENT BEFORE ORDERING MATERIALS OR MANUFACTURING COMPONENTS.
SUBSTITUTE MATERIALS & PRODUCTS TO THOSE NAMED WILL BE ACCEPTABLE IF PROVEN TO BE OF EQUAL OR HIGHER PERFORMANCE AND NOT IN CONFLICT WITH OTHER ELEMENTS.

Project:

Proposed
Rear Extension
& Alterations At:
9 The Curlews
Shoreham By Sea
West Sussex
BN43 5UQ

Drawing title:

Plans & Elevations As Proposed

Client: Mr Paul Desjarlais

© Copyright of:

Architectural & Planning Services
15 West Street
Shoreham By Sea
West Sussex
BN43 5WF

BJW

01273 441009
07856899101
e-mail: benw@bjwarchitectural.co.uk
website: bjwarchitectural.co.uk

Scale: 1:50 | Paper size: A1

Date: 7.7.2015 | Drawn: BJW

Drg. No. 02 | Rev'n

Notes to be referred to the Architect on site.