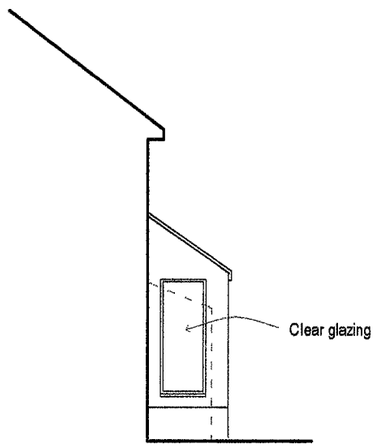

Side Elevation 1:100

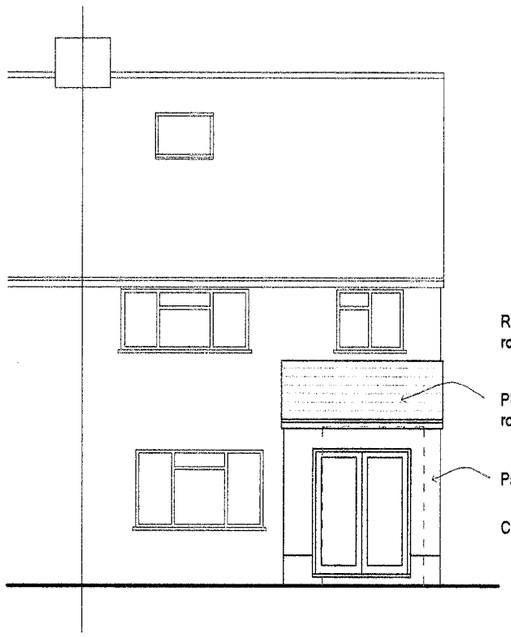

Front Elevation 1:100



Side Elevation 1:100

ADUR DISTRICT COUNCIL
PLANNING DIVISION
PLAN No. Adc 0291/09
DATE RECEIVED 30 JUL 2009

0 1 2 3 5m 10m

Scale 1:100

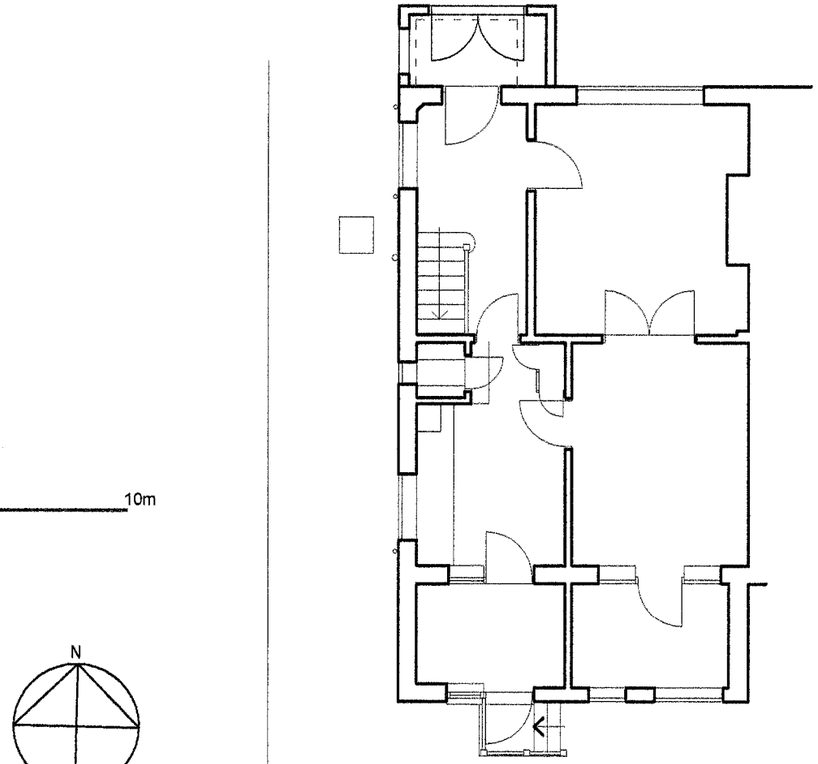

Ground Floor Plan 1:100

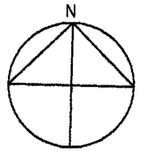

Rev	Description	Date
A	Roof pitch and materials amended	11.05.09

Job Reference	Client
Replacement Porch 6 Downland Avenue Southwick	Mr Jones

Drawing Title	Drawing No	Rev
As Proposed	ADC 220/ 08	A

Date	Scale	Dwg Size	Plot Style	Drawn	Checked
09.05.09	1:100	A3	ADCgreyscale	AD	

All dimensions to be checked on site and do not scale from this drawing. This drawing should be approved by Local Authority Building Control or other appropriate checking authority prior to commencement of work. This drawing should not be reproduced without the prior consent of the author

ADC
Allstair Dodd Consulting Ltd
Architectural Services
Construction Drawing Packages
CAD Draughting

The Executive Centre Brighton . Tower Point 44 . North Road . Brighton . BN1 1YR
Tel: 01273 669466 . Fax: 01273 669467
Email: info@adcbrighton.co.uk