AWDM/0559/20/INVAL

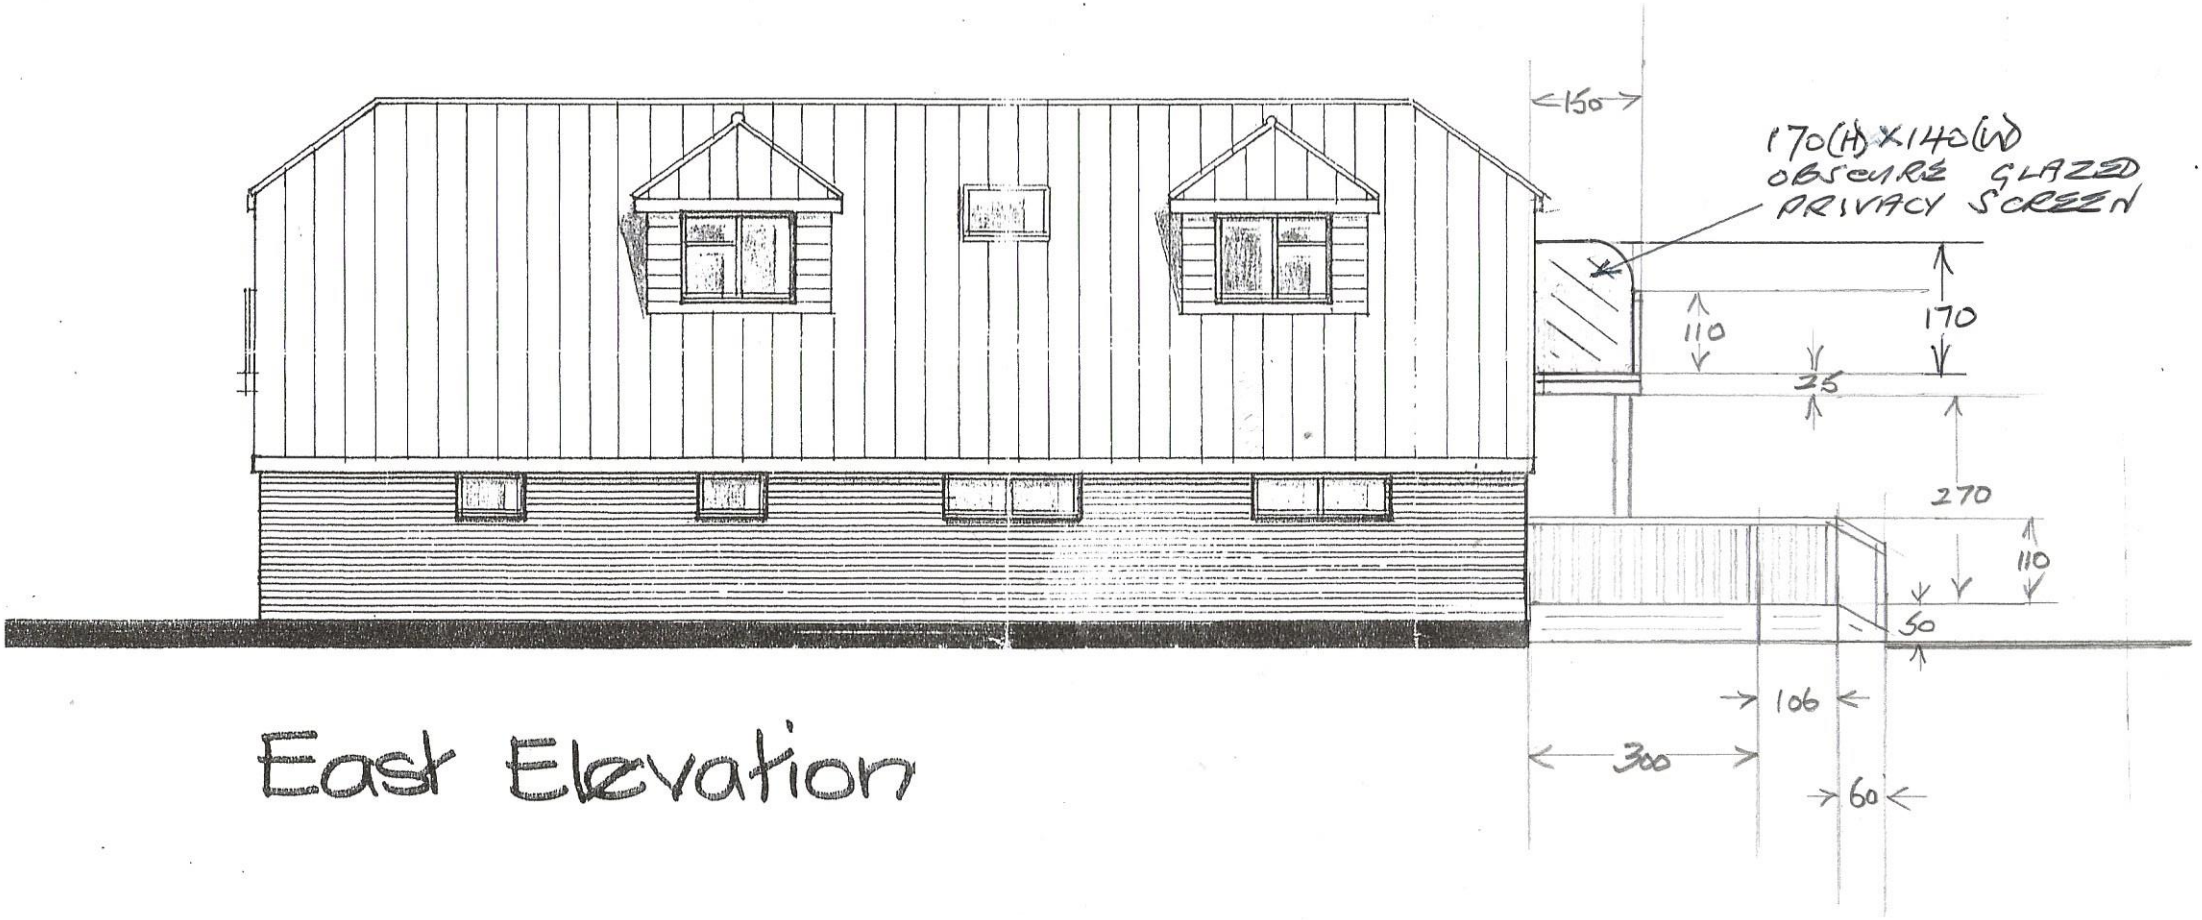

East Elevation

JOB TITLE 43, Riverside Road Shoreham, Sussex.	DRAWN BY	CHECKED
	SCALE 1:100	