
Location Plan

Site Address: **1, Bellview Road, Tarring, Worthing, BN13 1EY**

PlanningPortal

Date Produced: **29-Oct-2024**

Scale: **1:1250 @A4**

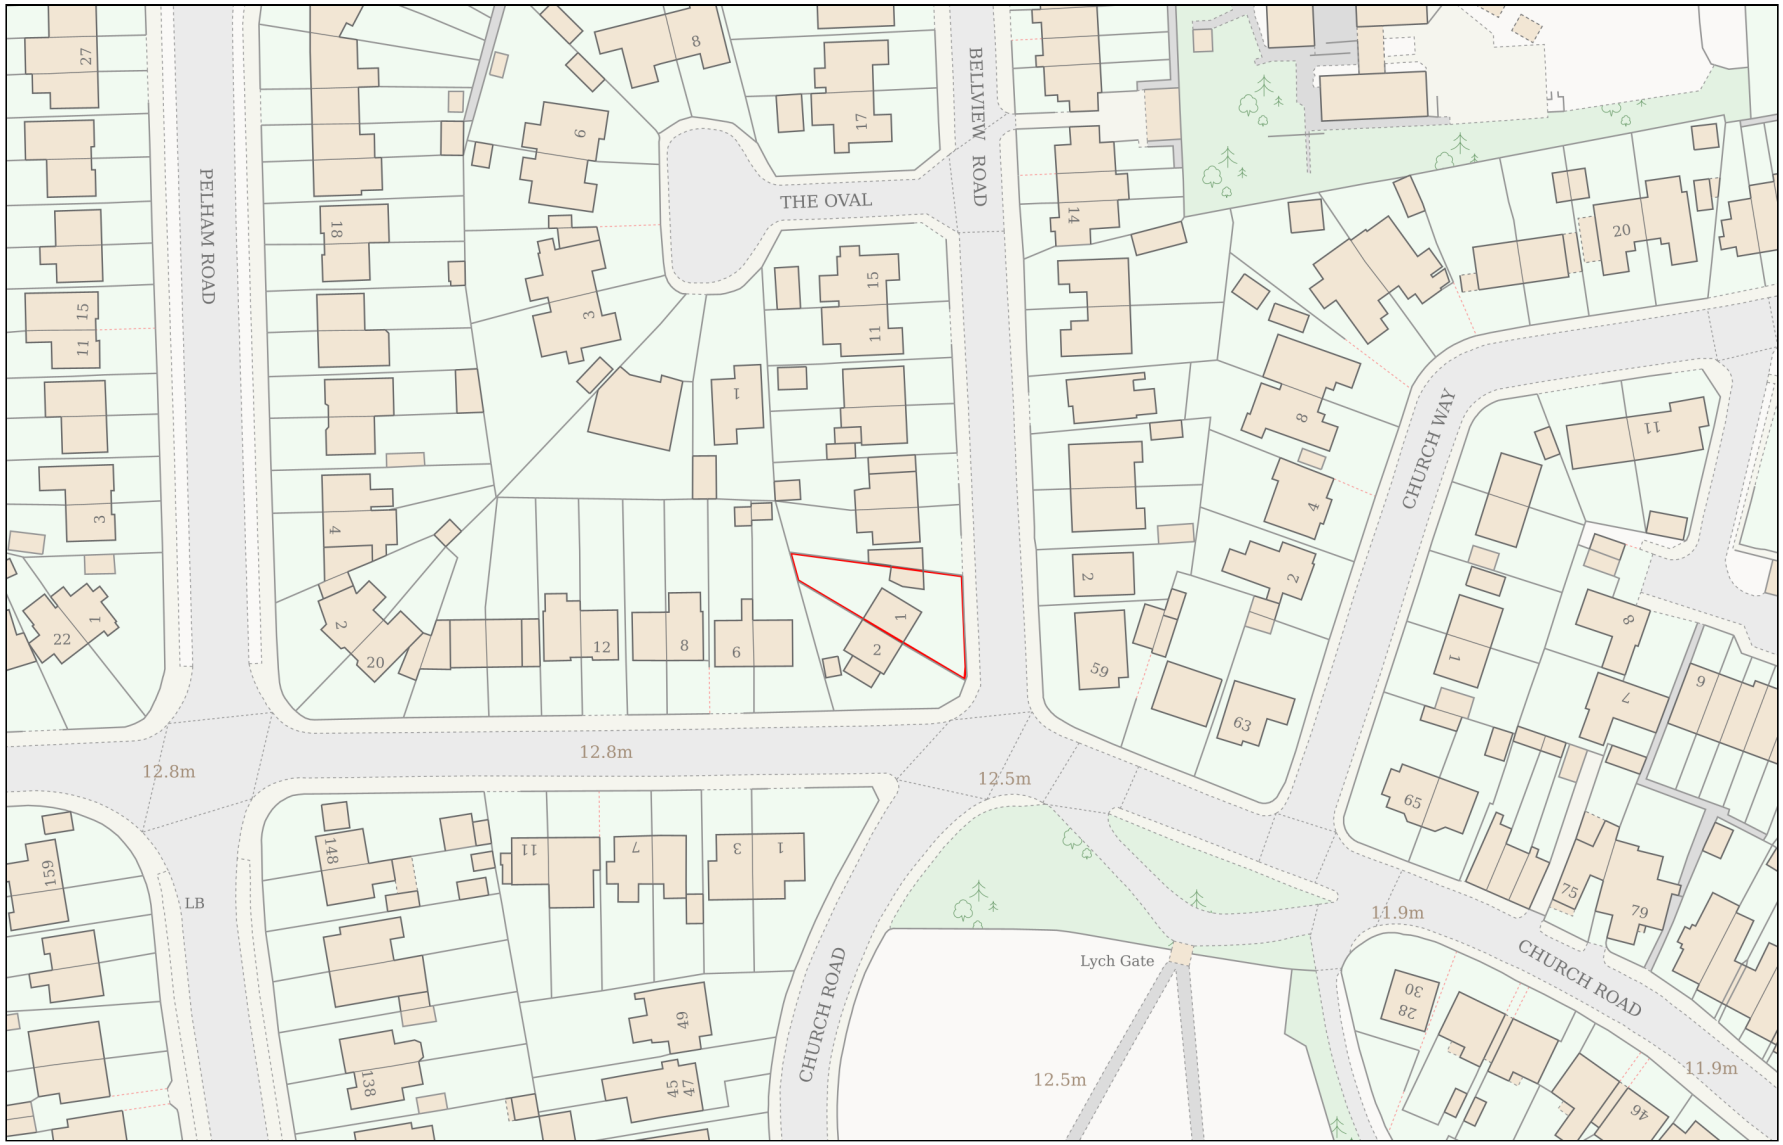

Planning Portal Reference: **PP-13502520v1**

Powered By TerraQuest

© Crown copyright and database rights 2024 OS 100042766