

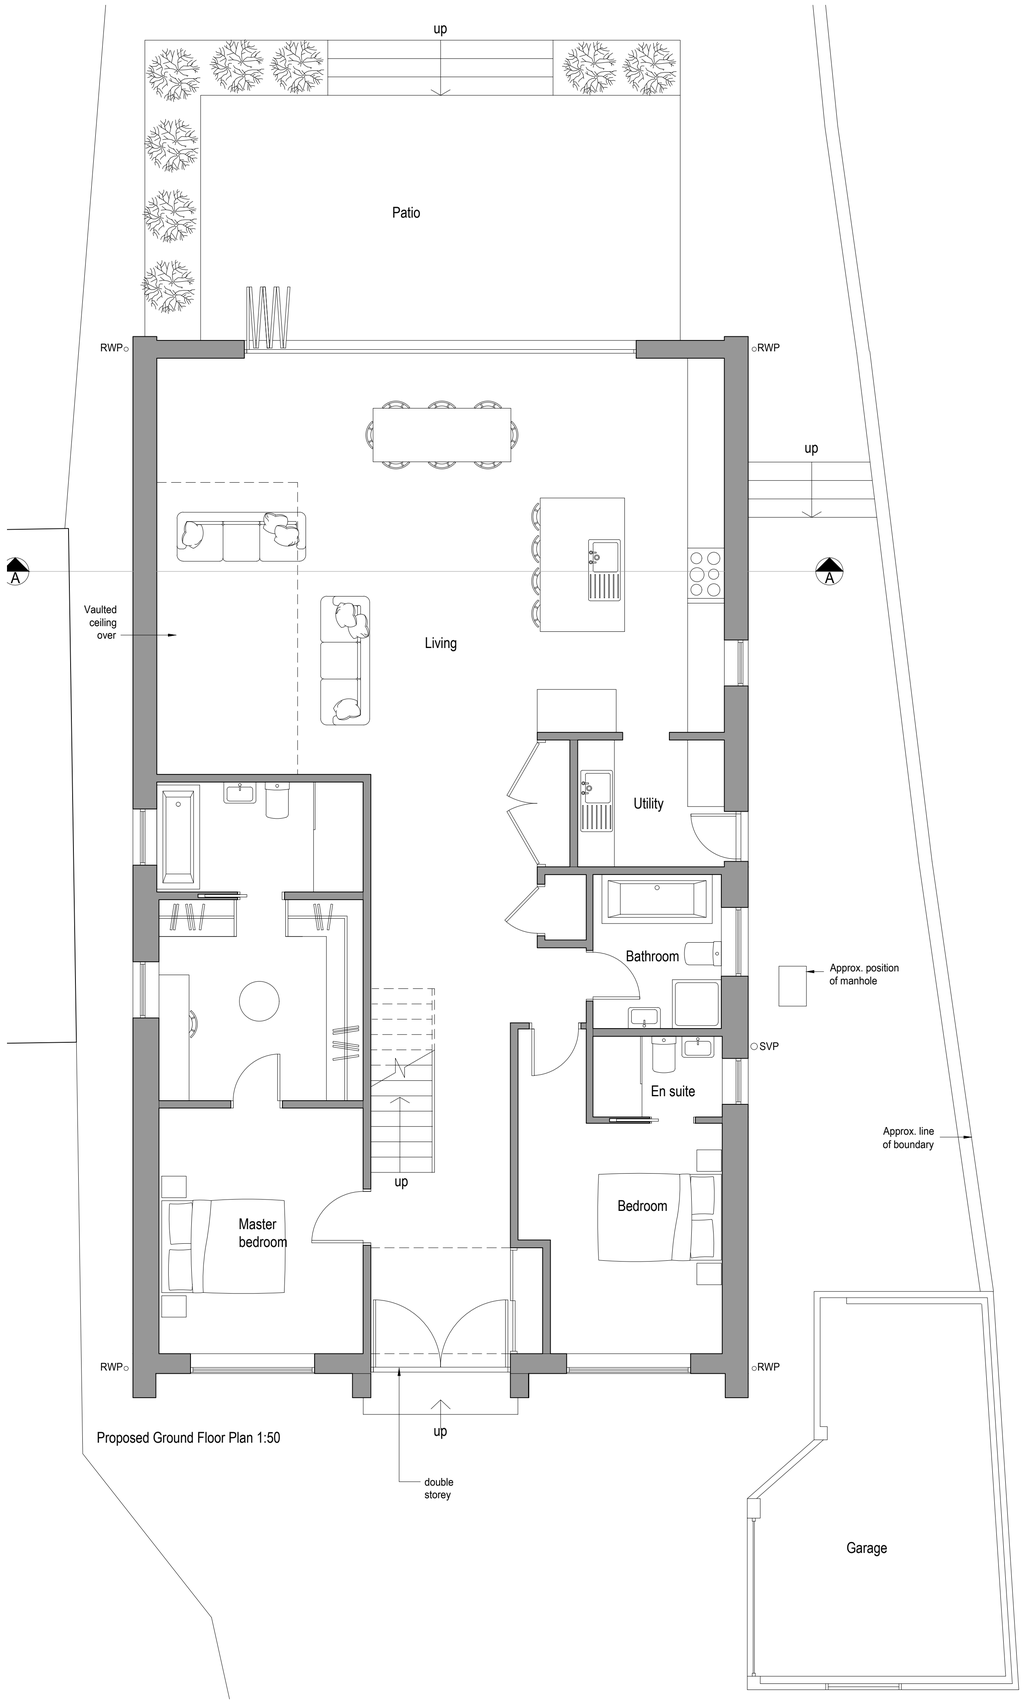


Proposed Ground Floor Plan 1:50

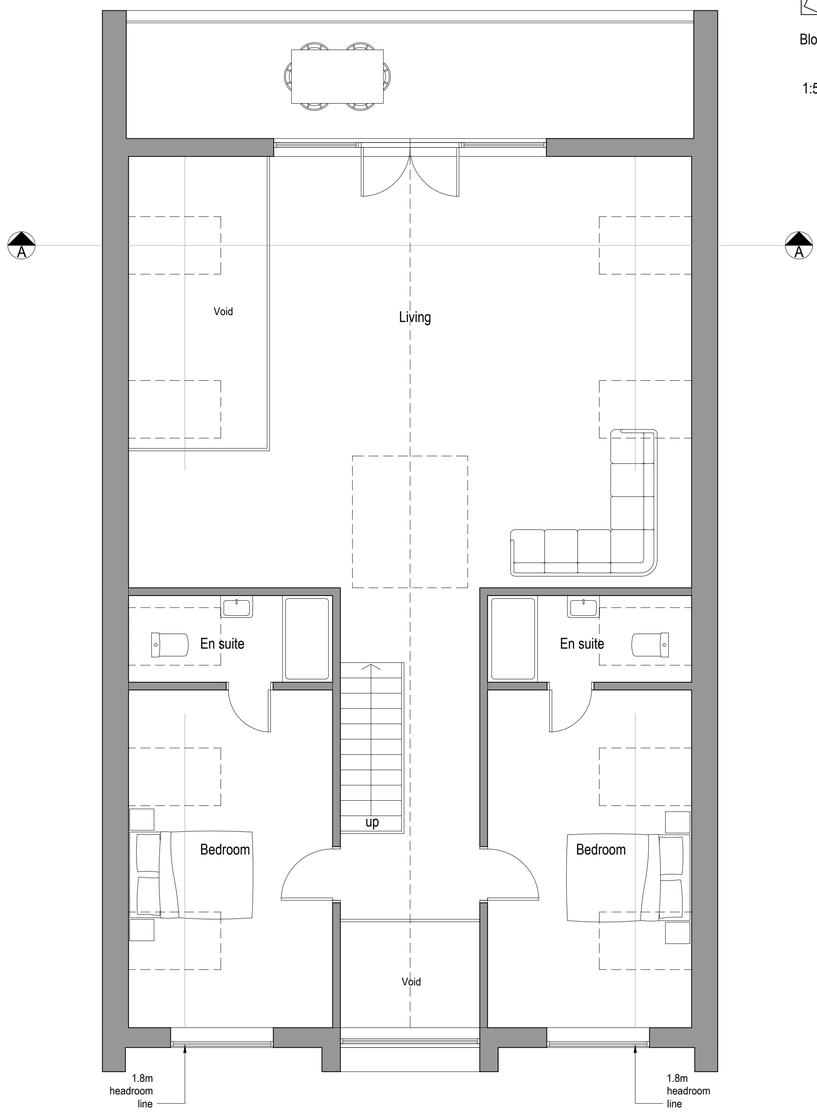

Proposed First Floor Plan 1:50

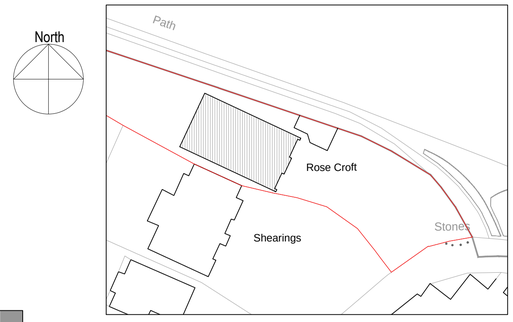

Block Plan 1:500

1:500 0 10 20 30 40 50m

1:50 0 1 2 3 4 5 6 7 8 9 10m

amendments

bpm Architectural Services Limited

client: Mr and Mrs Smith

project: Rosecroft, The Street, Shoreham-by-Sea, BN43 5NJ

project ref: 0 Drawing No. 03

drawing title: Proposed Plans

drawn by: JB

date: Oct 21 scale: 1:50@ A1

www.bpmnet.co.uk
info@bpmnet.co.uk

Do not scale off drawing, check all dimensions on site before all work is commenced

All goods materials workmanship to conform with current building regs BSS and COP's