
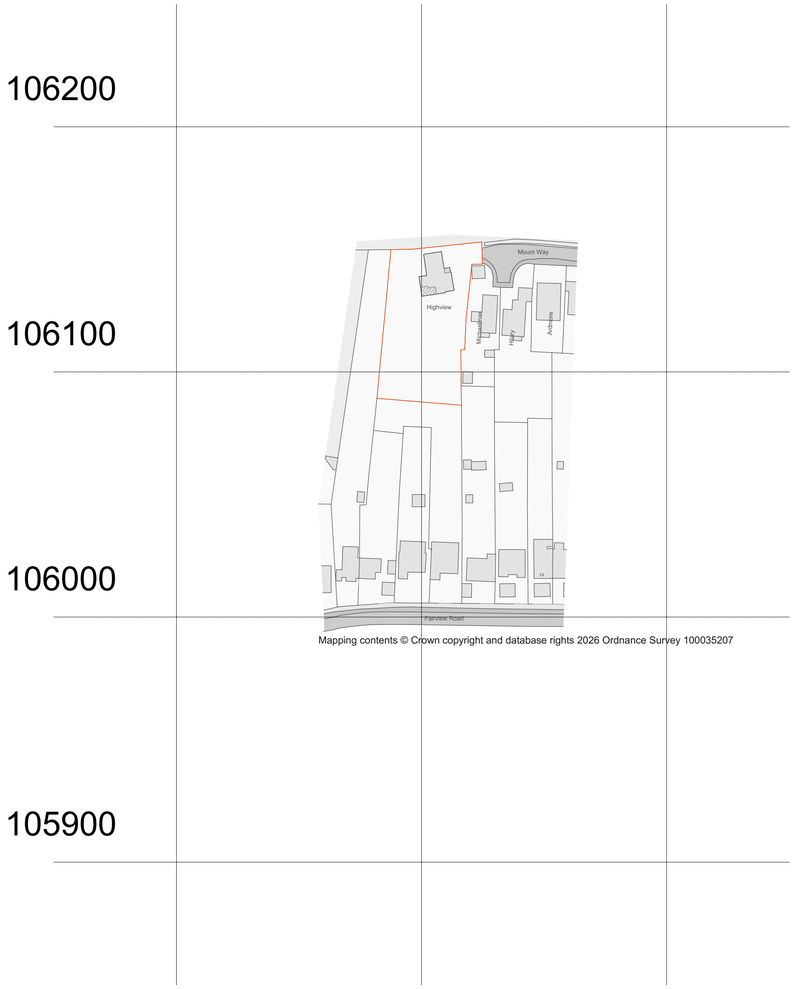


Mapping contents © Crown copyright and database rights 2026 Ordnance Survey 100035207

Proposed Site Location Plan - Scale 1:1250


Scale Bar @ 1:1250

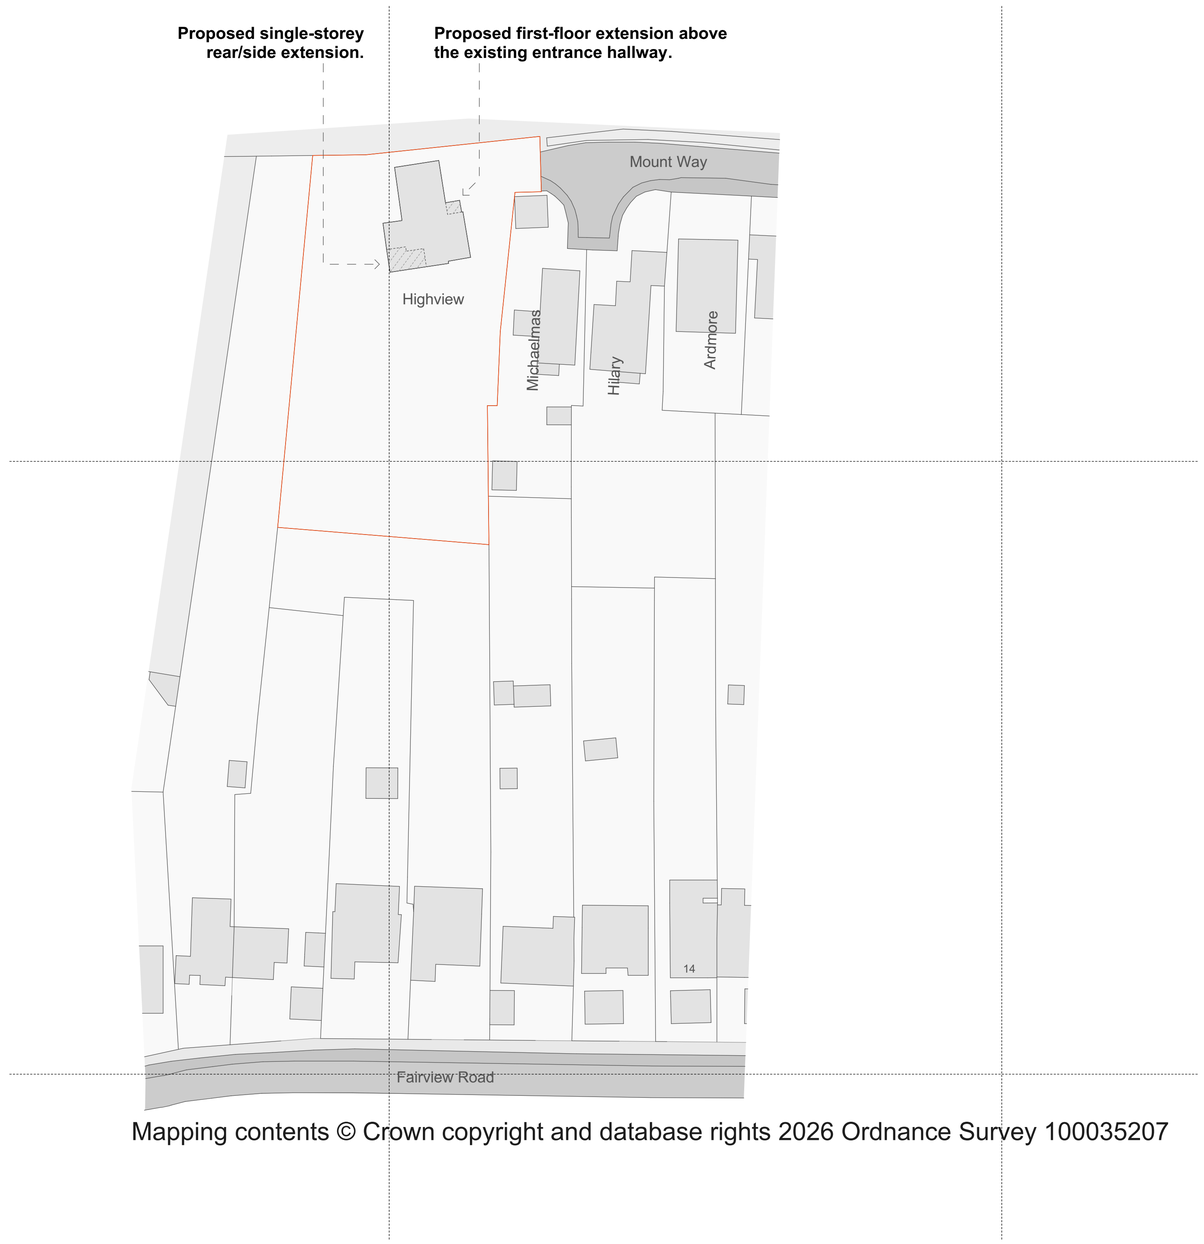

Mapping contents © Crown copyright and database rights 2026 Ordnance Survey 100035207

Proposed Block Plan - Scale @1:500

Scale Bar @ 1:500

 

B	**Drawing Updated**	**22/10/2026**	**DC**
Rev :- A	**Drawing Updated**	**21/10/2026**	**DC**

All dimensions to be confirmed on site. During the construction process, work to indicated dimensions only. This drawing is to be read in conjunction with other drawings in this series and all relevant consultants' drawings and documentation where applicable. This Drawing has been produced for the specific client and project identified below and is not intended for use by any other person or for any other purpose other than indicated on this drawing. Please report any discrepancy on this drawing to C-architecture Limited for clarification. © C-architecture Limited.

C-architecture Ltd
Creative Architecture
TEL +44 (0) 0330 660 0735 www.c-architecture.com TEL +44 (0) 1273 772 015

Site Location :	Highview, Mount Way, Lancing, Sussex, BN15 0QD
Project Name :	Reconfiguration and Improvements
Drawing Name :	Proposed Site Location plan & Block Plan
Drawing No:	298_P100B Scales : 1:500, 1:1250
Date :	22 October 2026 © C-architecture Limited