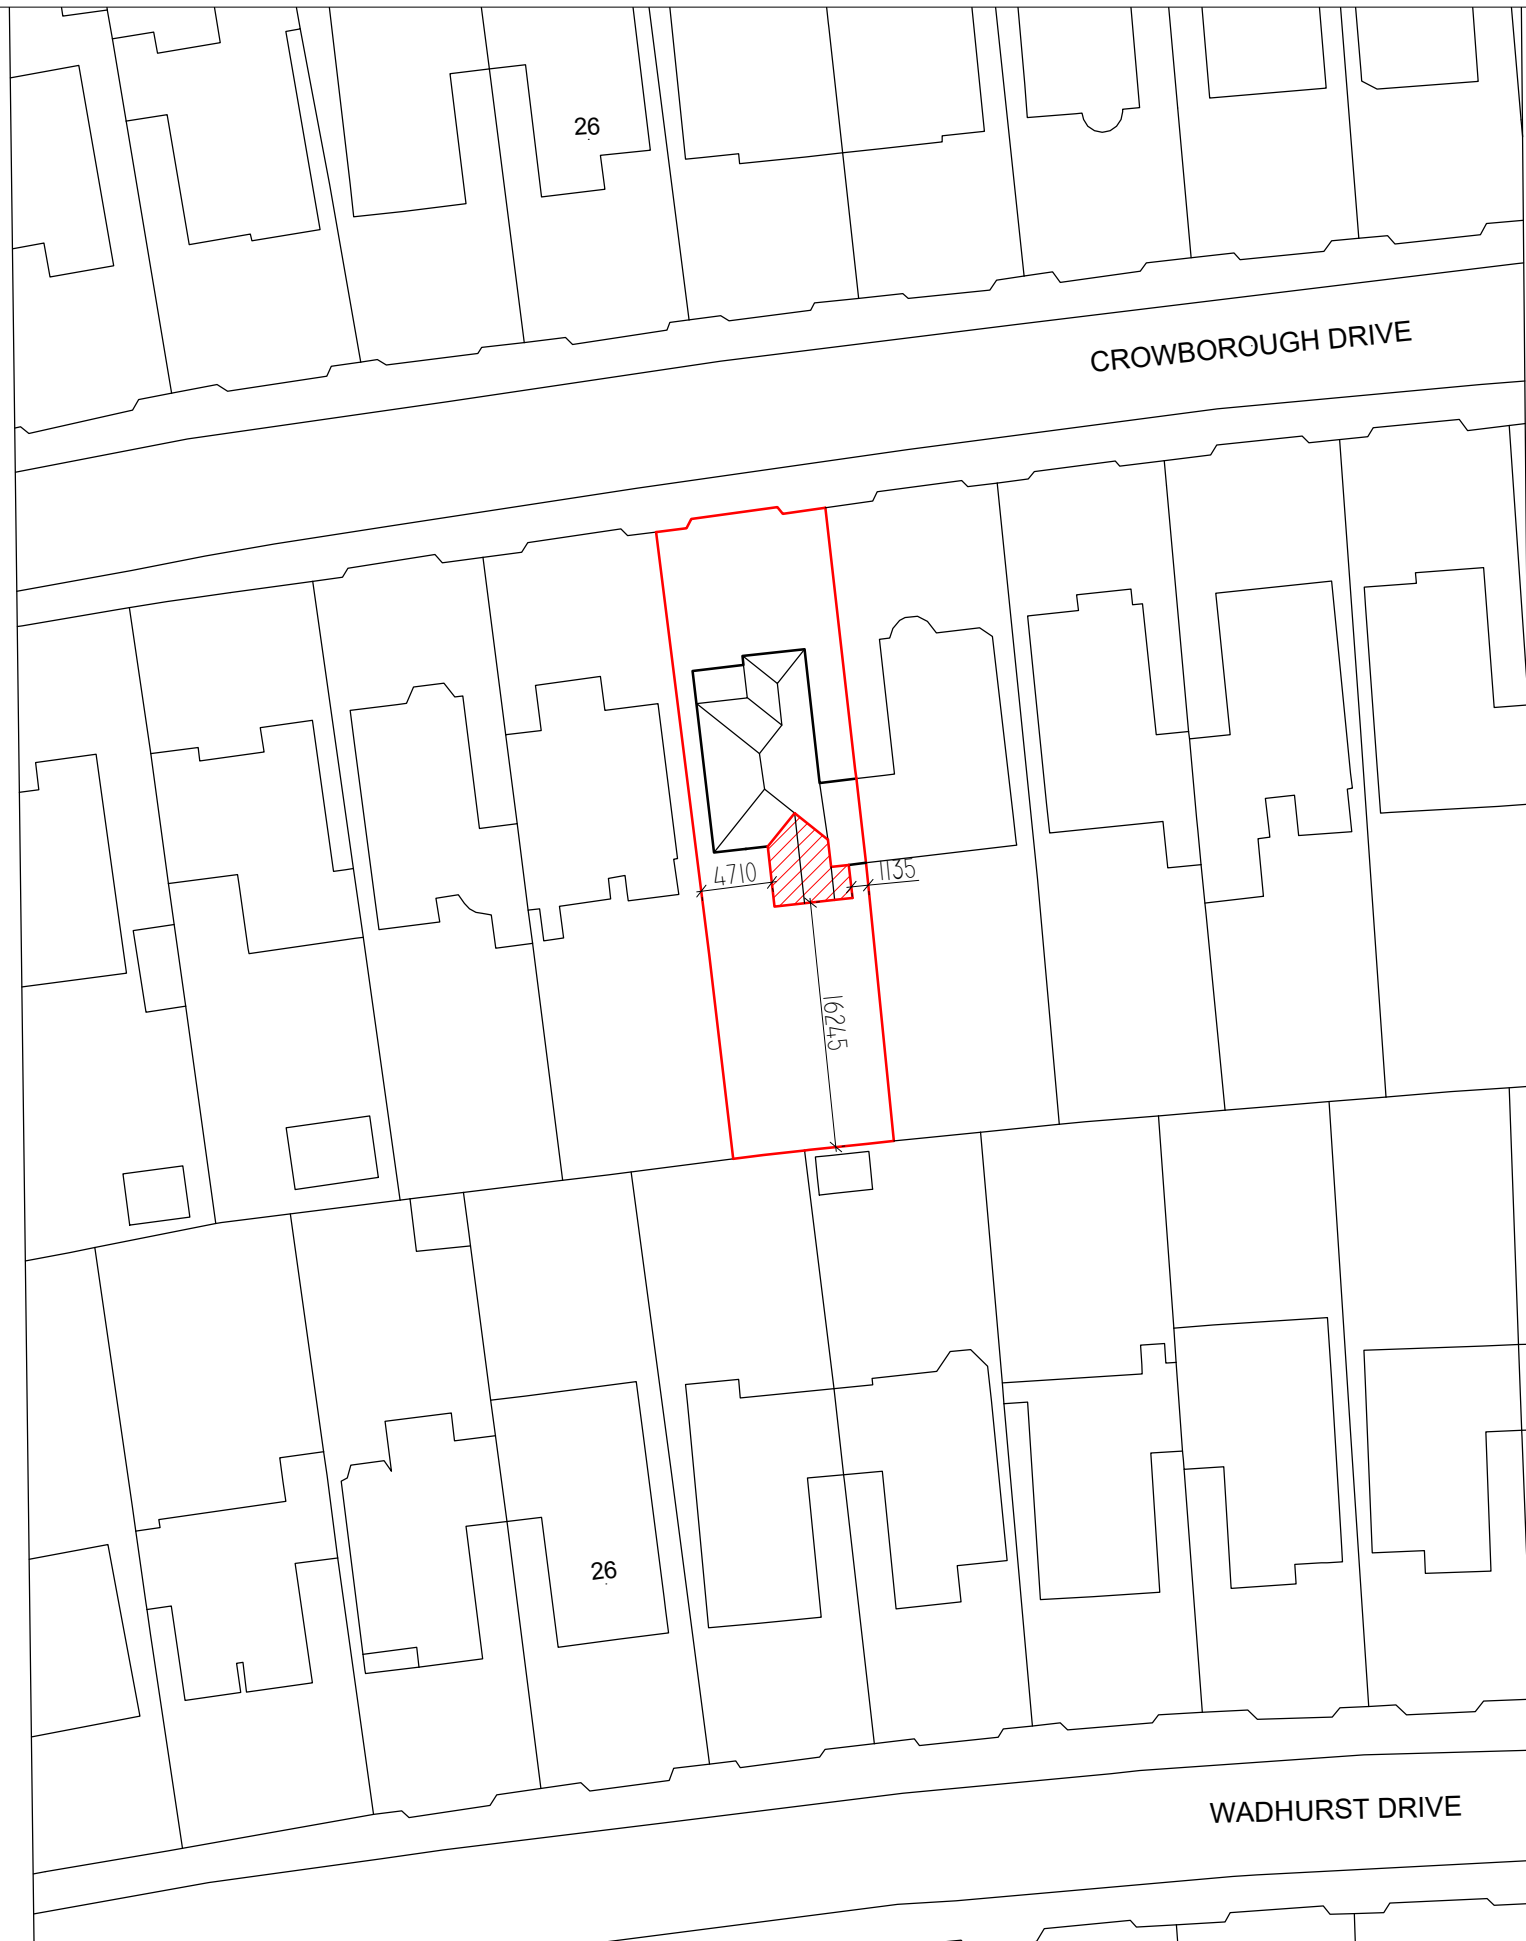


Rev.	Date	Description
 Contact 01903 357 047 info@coastlinearchitects.com www.coastlinearchitects.com		
client	Mr & Mrs Swann	
site address	23 CROWBOROUGH DRIVE WORTHING, BN1 2 4UQ	
project title	Proposed single storey rear extension and internal alterations	
drawing title	BLOCK PLAN	
status	PLANNING	
date	21st Nov 2025	drawn by EL
scale	1:500 @ A3	
drawing no.	A-S-302	