ADUR & WORTHING
PLANNING SERVICES

PLAN	AWDM/ 1188/16
DATE VALID	16 AUG 2016

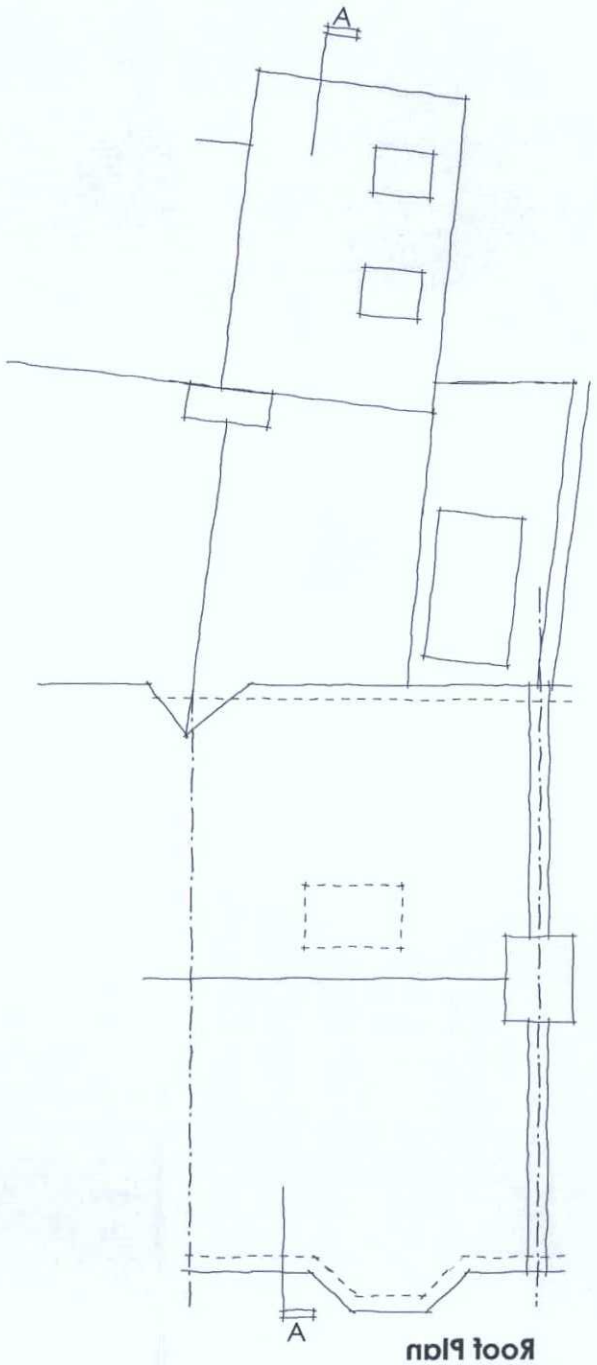

Roof Plan

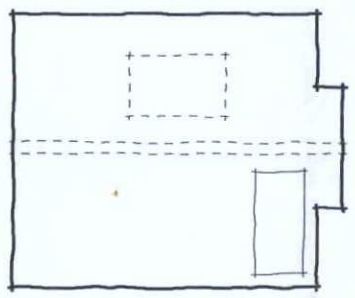

Second Floor

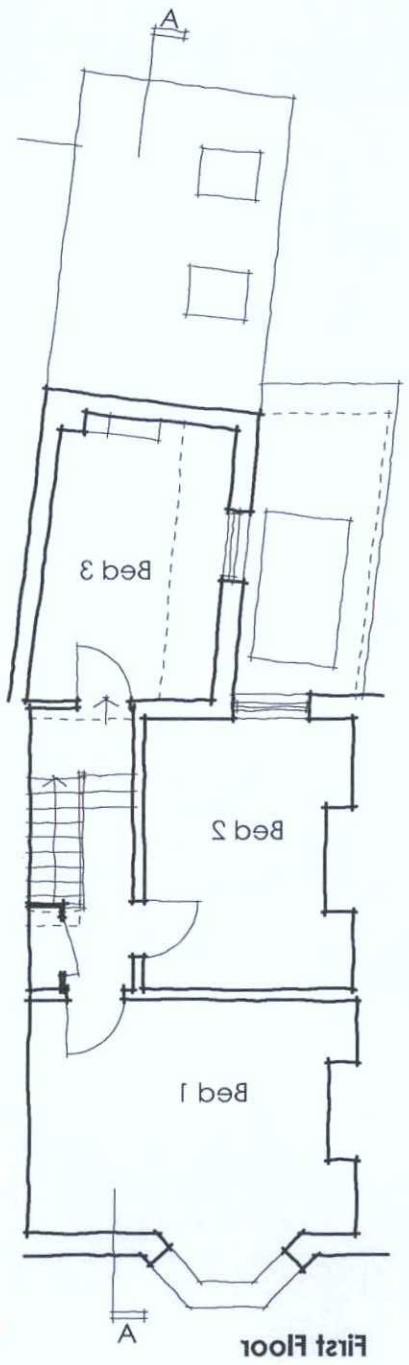

First Floor

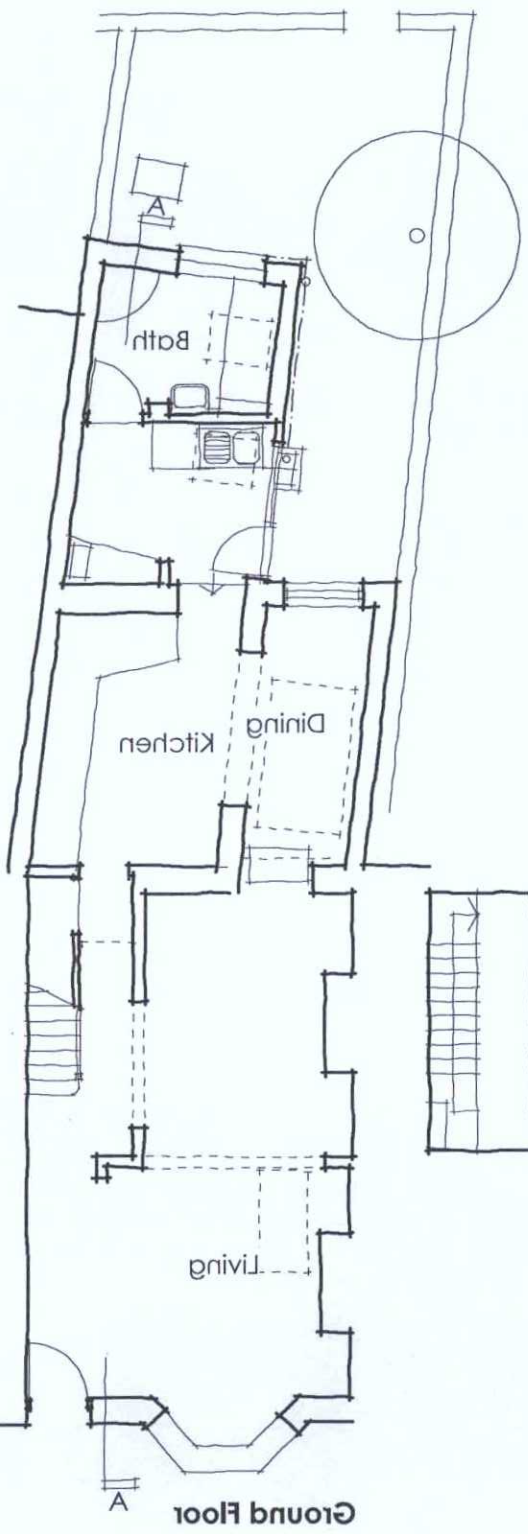

Ground Floor

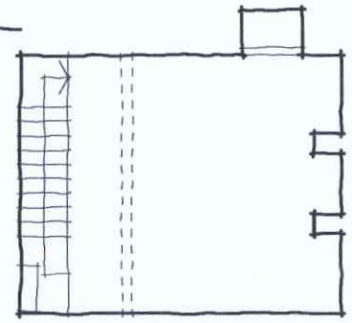

Basement





Revision Notes Date

oskay architects
62 Parkside
Shoreham-by-Sea
BN43 6HA
tel: 07745 654 556

project
31 Queens Place, BN43 5AA

drawing
Existing Plans

ref	dwg no.	rev
DD	01	-

scale	size	date
1:100	A3	July 2016

status
Planning