ADUR & WORTHING
PLANNING SERVICES

PLAN	AWDM/ 1188/16
DATE VALID	16 AUG 2016

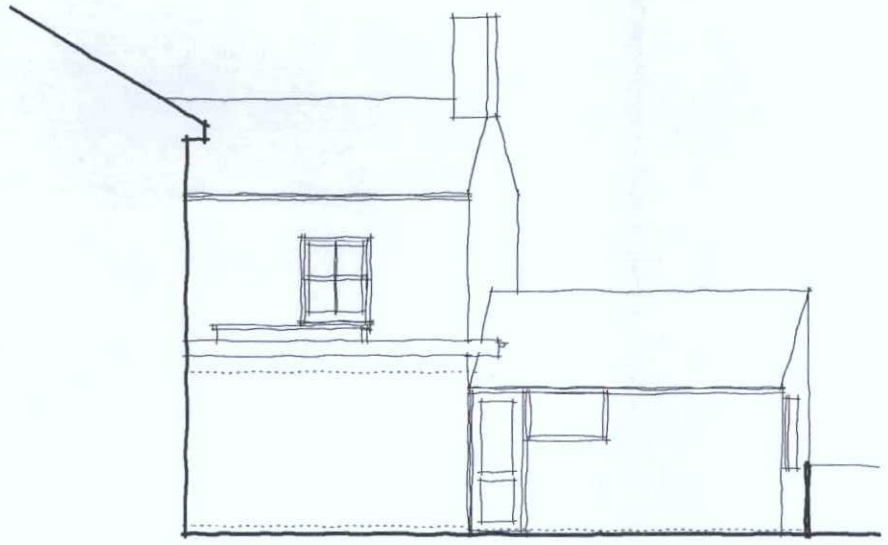

North Elevation

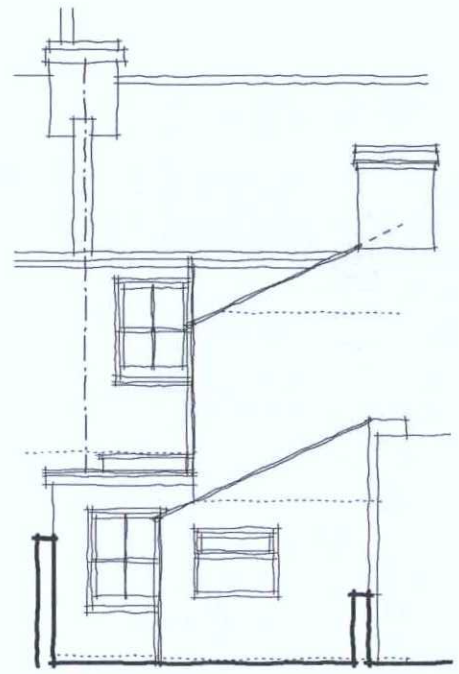

Garden Elevation

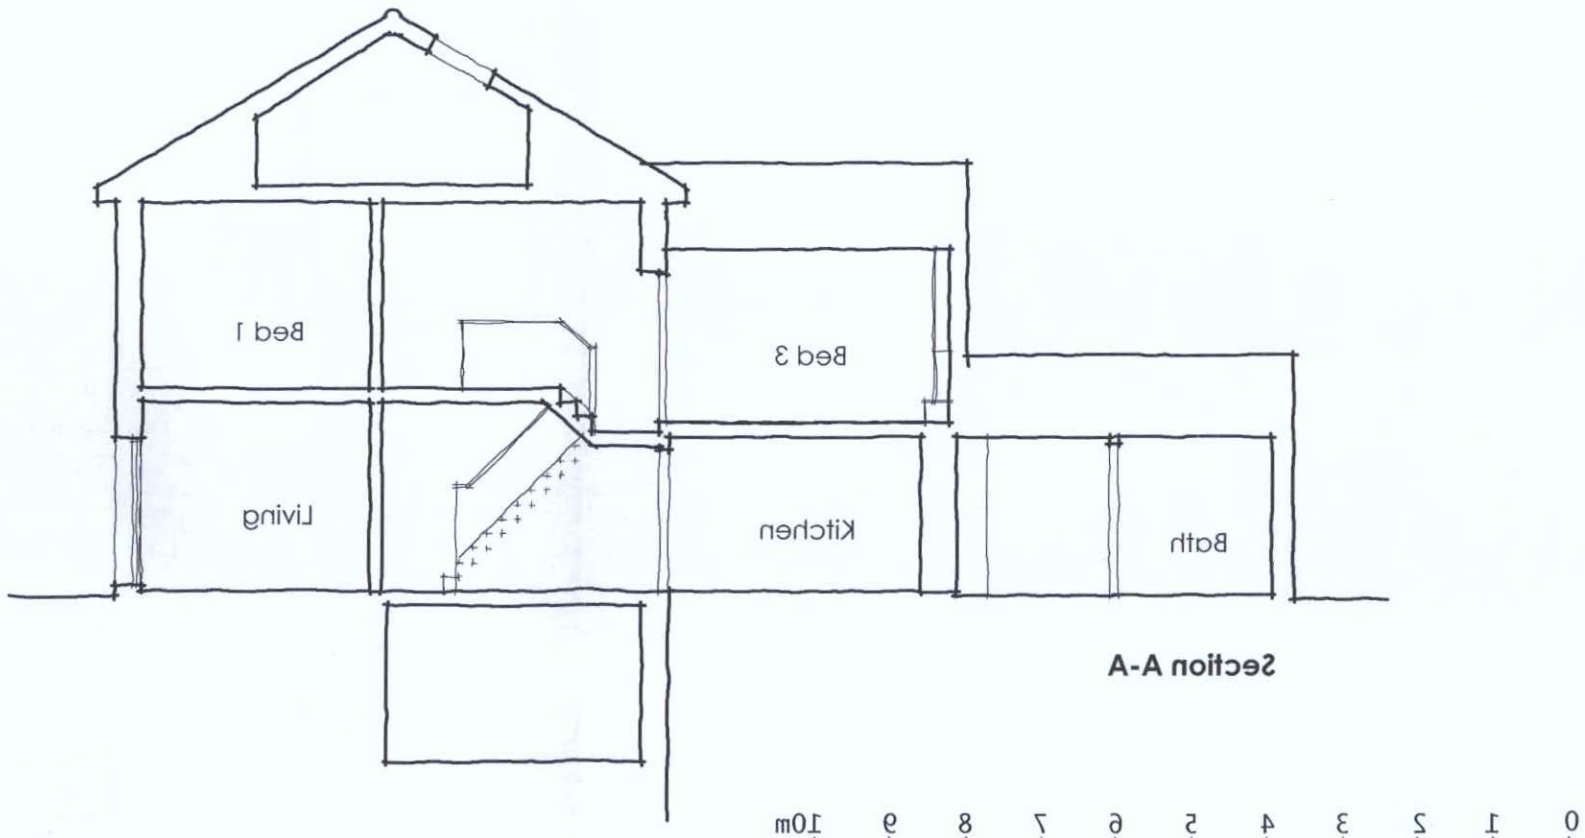

Section A-A

0 1 2 3 4 5 6 7 8 9 10m

Revision Notes Date

oskay architects
62 Parkside
Shoreham-by-Sea
BN43 6HA
tel: 07745 654 556

project
31 Queens Place, BN43 5AA

drawing
Existing Elevations and Section

ref	dwg no.	rev
DD	02	-

scale	size	date
1:100	A3	July 2016

status
Planning

A