



EXISTING WEST ELEVATION 1:100

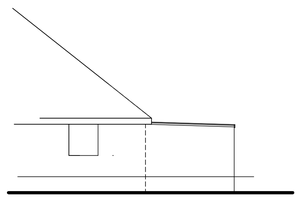


EXISTING NORTH ELEVATION 1:100

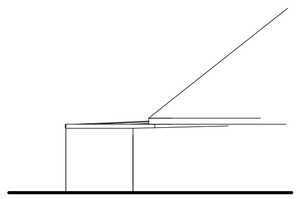


EXISTING SOUTH ELEVATION 1:100



PROPOSED WEST ELEVATION 1:100

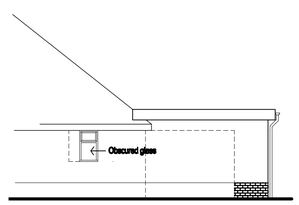


PROPOSED NORTH ELEVATION 1:100

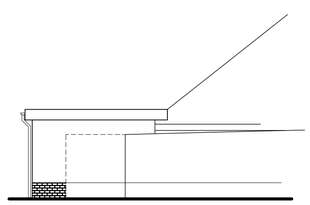


PROPOSED SOUTH ELEVATION 1:100

NOTES


Facing brickwork at lower level to match existing
Painted rendered blockwork at higher level to match existing
White Upvc windows & doors to match existing

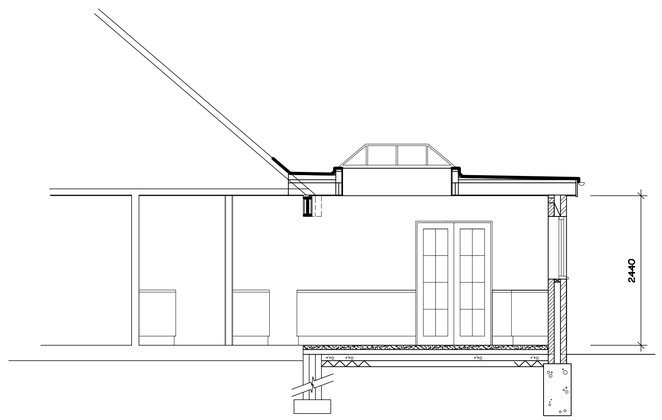


PROPOSED SECTION 1:50

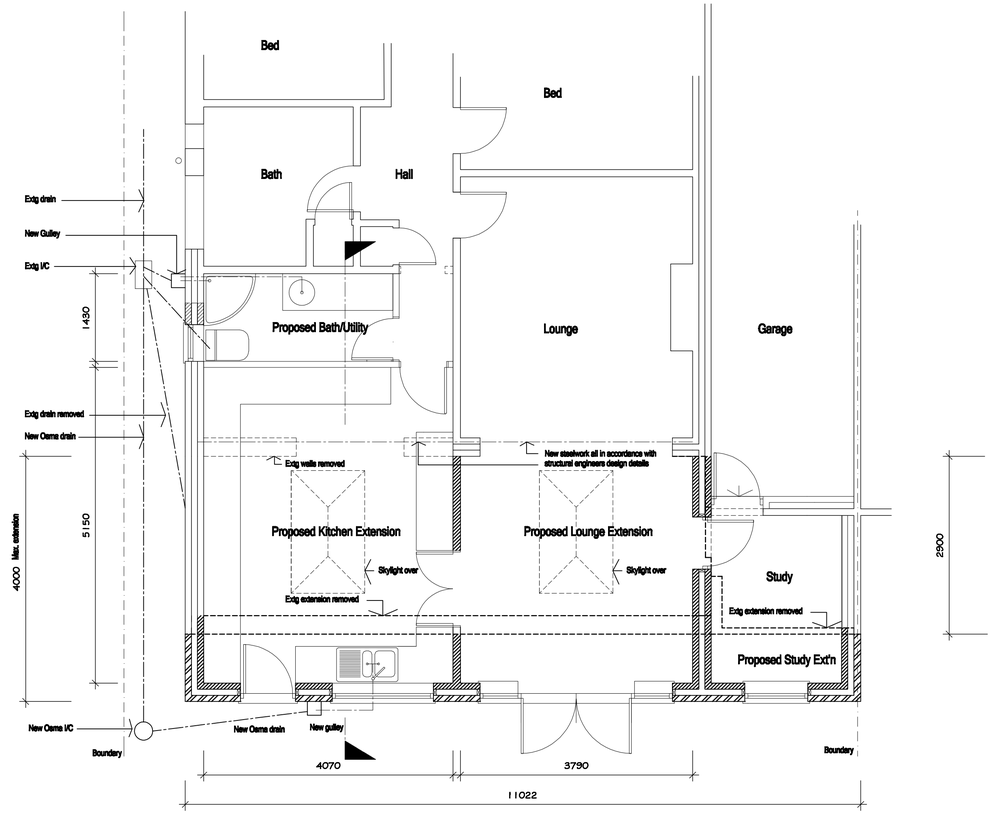


PROPOSED FLOOR PLAN 1:50

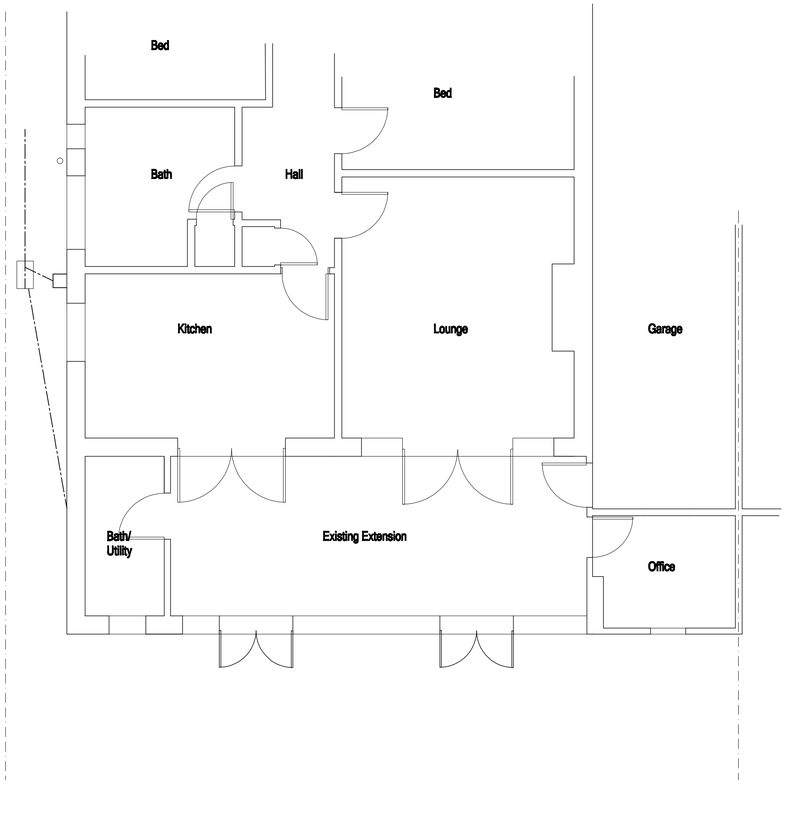

EXISTING FLOOR PLAN 1:50

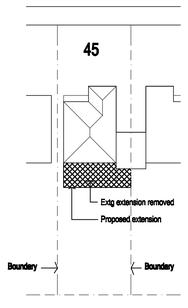

BLOCK PLAN 1:500

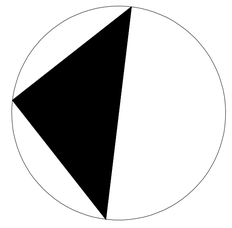

ARW Design

DRAWING NO: 4558/1	REVISION: a dated 18/04/2011
DRAWING TITLE: PROPOSED SINGLE STOREY REAR EXTENSION	SCALE: AS NOTED @ PAPER SIZE A1
CLIENT: P. & K. HODGES	DATE: JAN 2011
PROJECT: 45, STRATHMORE ROAD, GORING, WORTHING	DRAWN: ARW

ARW Design 89, SOUTH STREET, TARRING, WORTHING, WEST SUSSEX, BN14 7ND. T: +44(0)1903234197 M: +44(0)7771851222 E: Arwesdan1@aol.com
THIS DRAWING REMAINS THE COPYRIGHT OF ARW Design & SHALL NOT BE COPIED IN ANY FORMAT WITHOUT SPECIFIC APPROVAL IN WRITING