

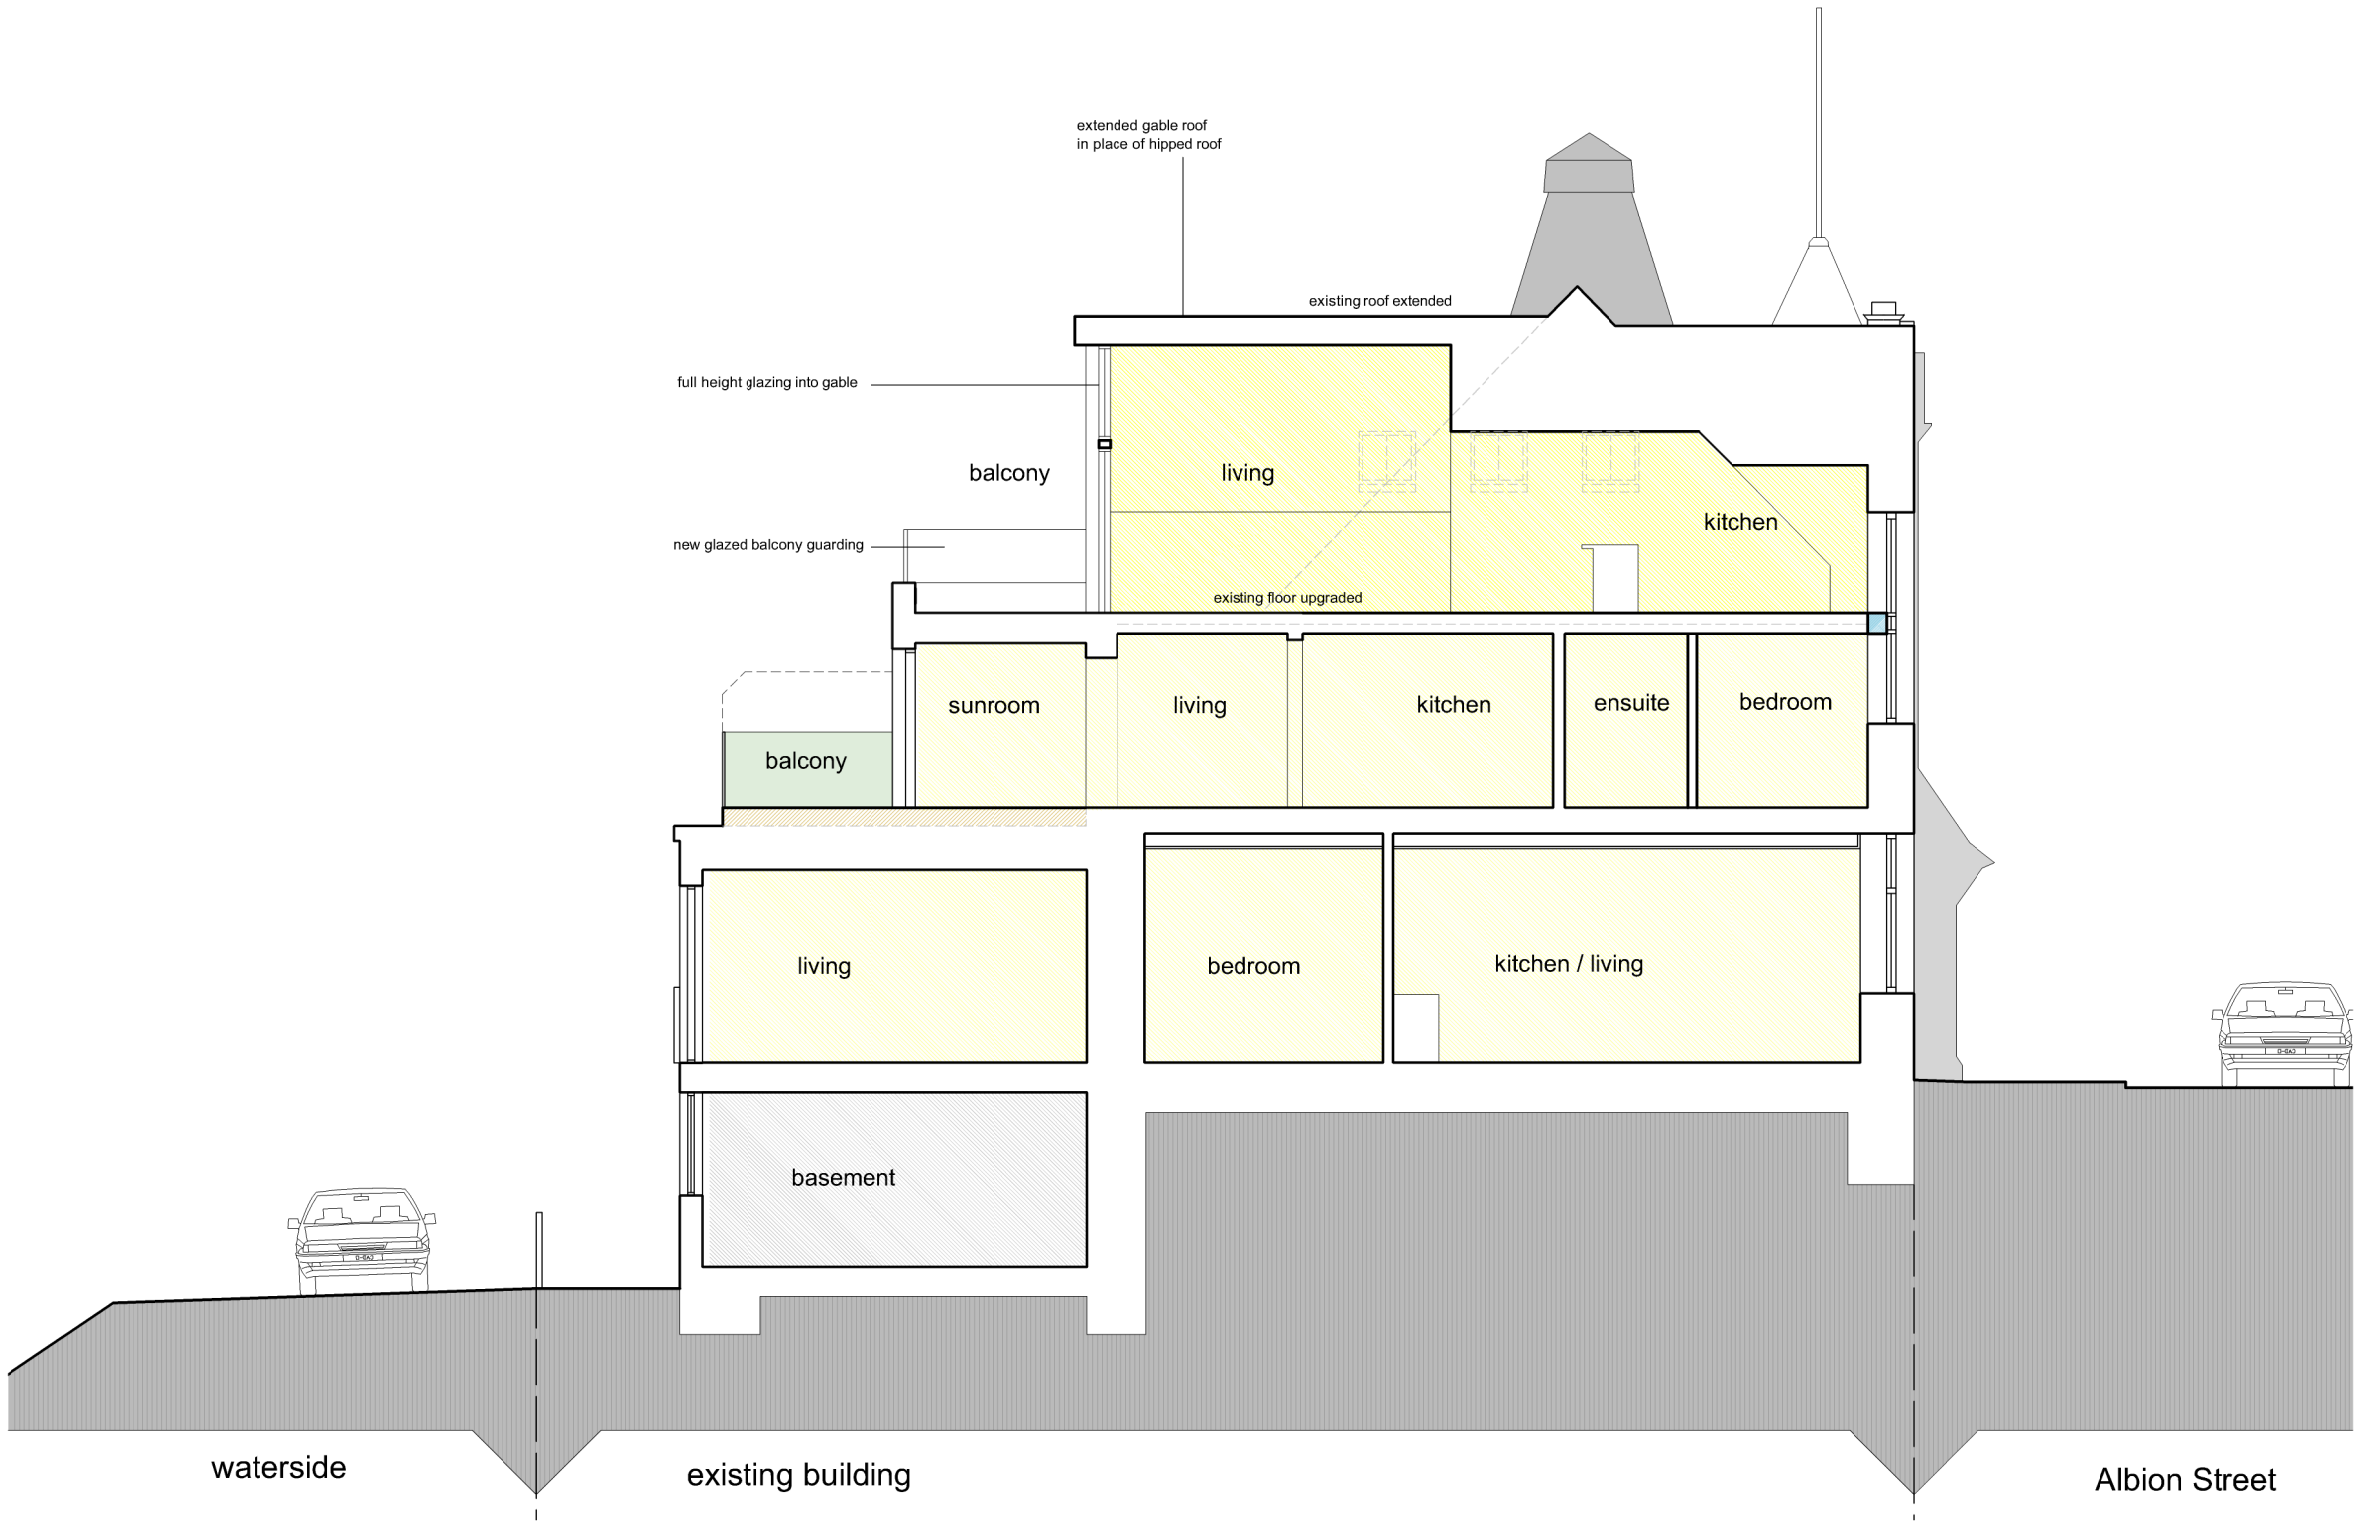


Proposed cross section XX Scale 1:100 @A3

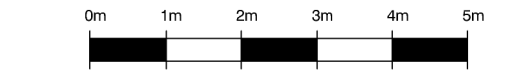

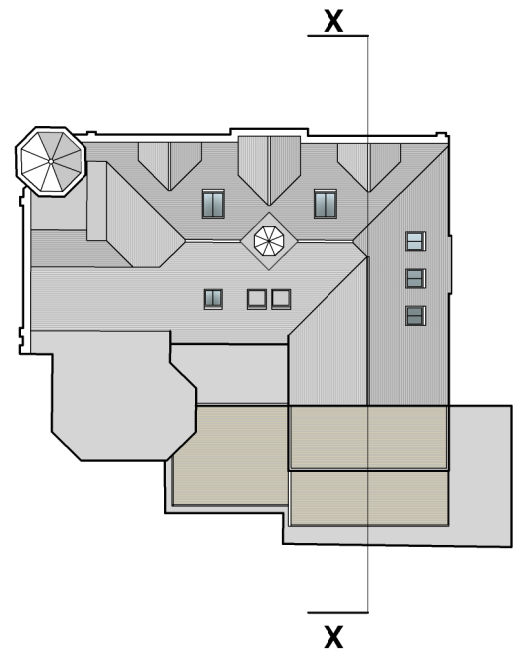

revised planning issue

D 190123 link to high level terrace omitted

C 061022 Unit 6 amended

B 210920 East elevation rooflight revisions

A 280720 Rooflight position change (shown dashed for illustration)

rev.	date	

These drawings should be approved by local Authority

No dimensions to be scaled from this drawing. All dimensions to be checked on site. This drawing is copyright and should not be reproduced without the permission of the Architects.

client Hall Homes

project Old Town Hall
142 Albion Street, Southwick

drawing Proposed Section XX

scale 1:100@A3 date May 2020
drawn JN

19a Wilbury Avenue
Hove, East Sussex
BN3 6HS

tel: 01273 203230
fax: 01273 321687
email:info@taarchitects.co.uk

Turner Associates
Architects and Planning Consultants

TA 1228 /28 rev. D