
LOCATION PLAN. SCALE 1:1250

N

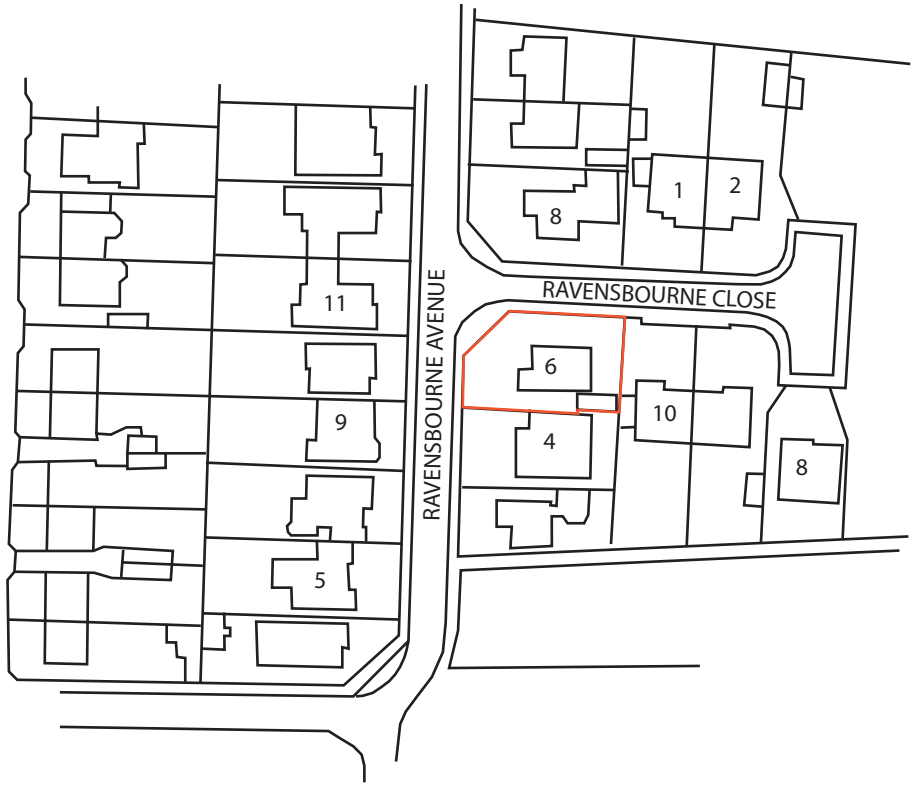

© copyright

ED63 ELEMENTAL DESIGN
elementaldesign63@gmail.com
07799 402 870
07754 093 904

6 RAVENSBOURNE AVENUE
SHOREHAM BY SEA

Drawing Title:
LOCATION PLAN

1:1250 Scale Bar
10m 20m 30m 40m

LOCATION PLAN	SCALE	1:1250	A4	Drawing No.-6RA.LP	Rev:	Drawn by - A.Ramus	Date: 12-12-2021