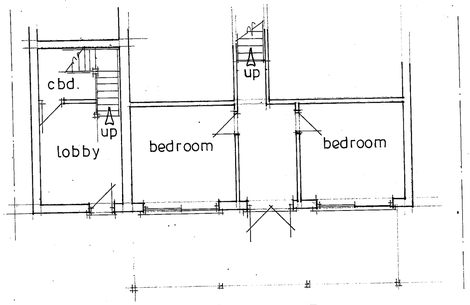

Lower Ground Floor

(No Changes)

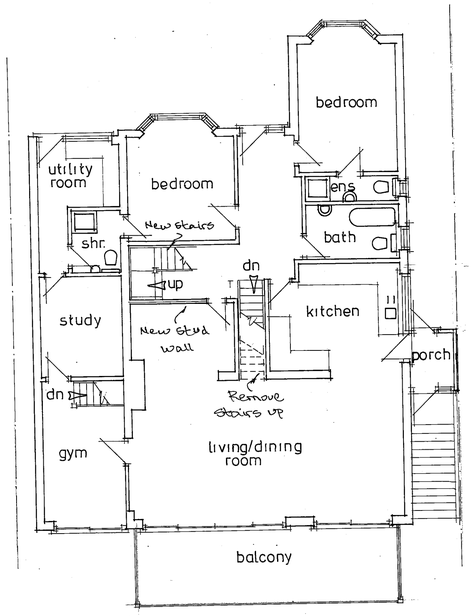

Ground Floor

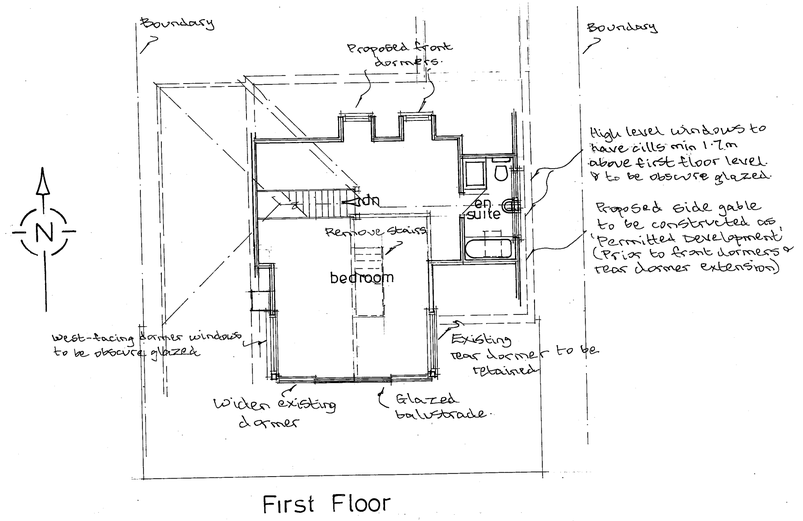

First Floor



North Elevation

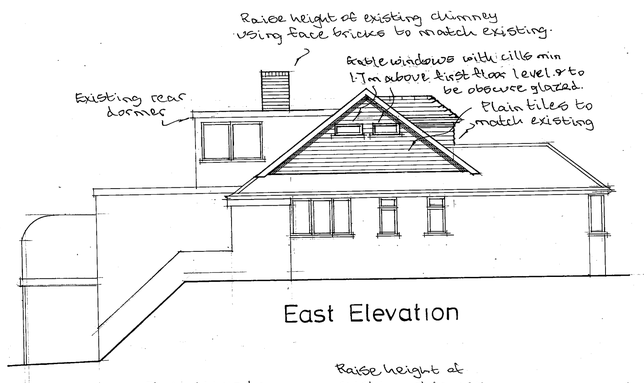

East Elevation

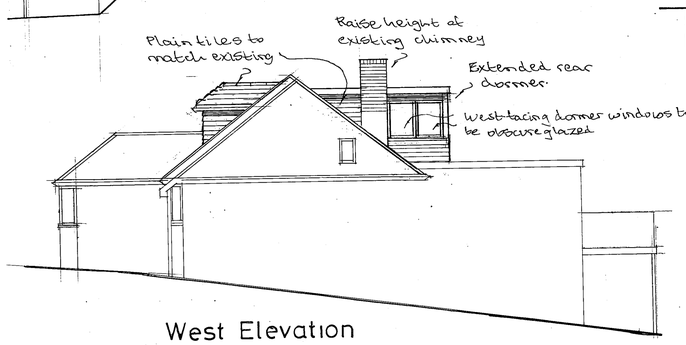

West Elevation



South Elevation

0 10m

Scale bar 1:100

Rev.	Date	Revisions
B	22.6.23	Dormer windows obscured
A	14.6.23	Side window obs. glazing

© copyright

Job Title

Proposed Roof Alterations

Drawing Title

51 Ring Road North Lancing

Scale 1:100

Date | Drawn by

Drg No. 599/04 | Rev. A B

841 x 594mm A1