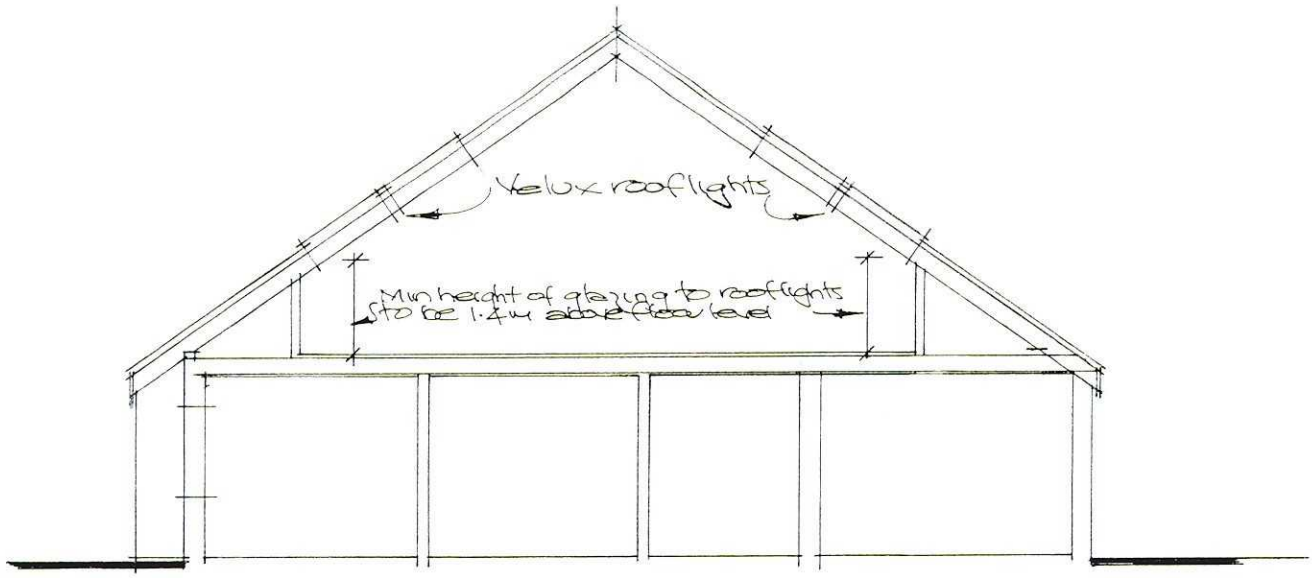

Typical Section.

Section 1:100

Paul Trussler
44 Firle Road
Lancing
West Sussex
BN15 0NZ

Proposed Replacement Dwelling: *for Mr C Lock*
161 OLD FORT ROAD, SHOREHAM-BY-SEA
WEST SUSSEX BN43 5HL

Drawing No. 210/410/6

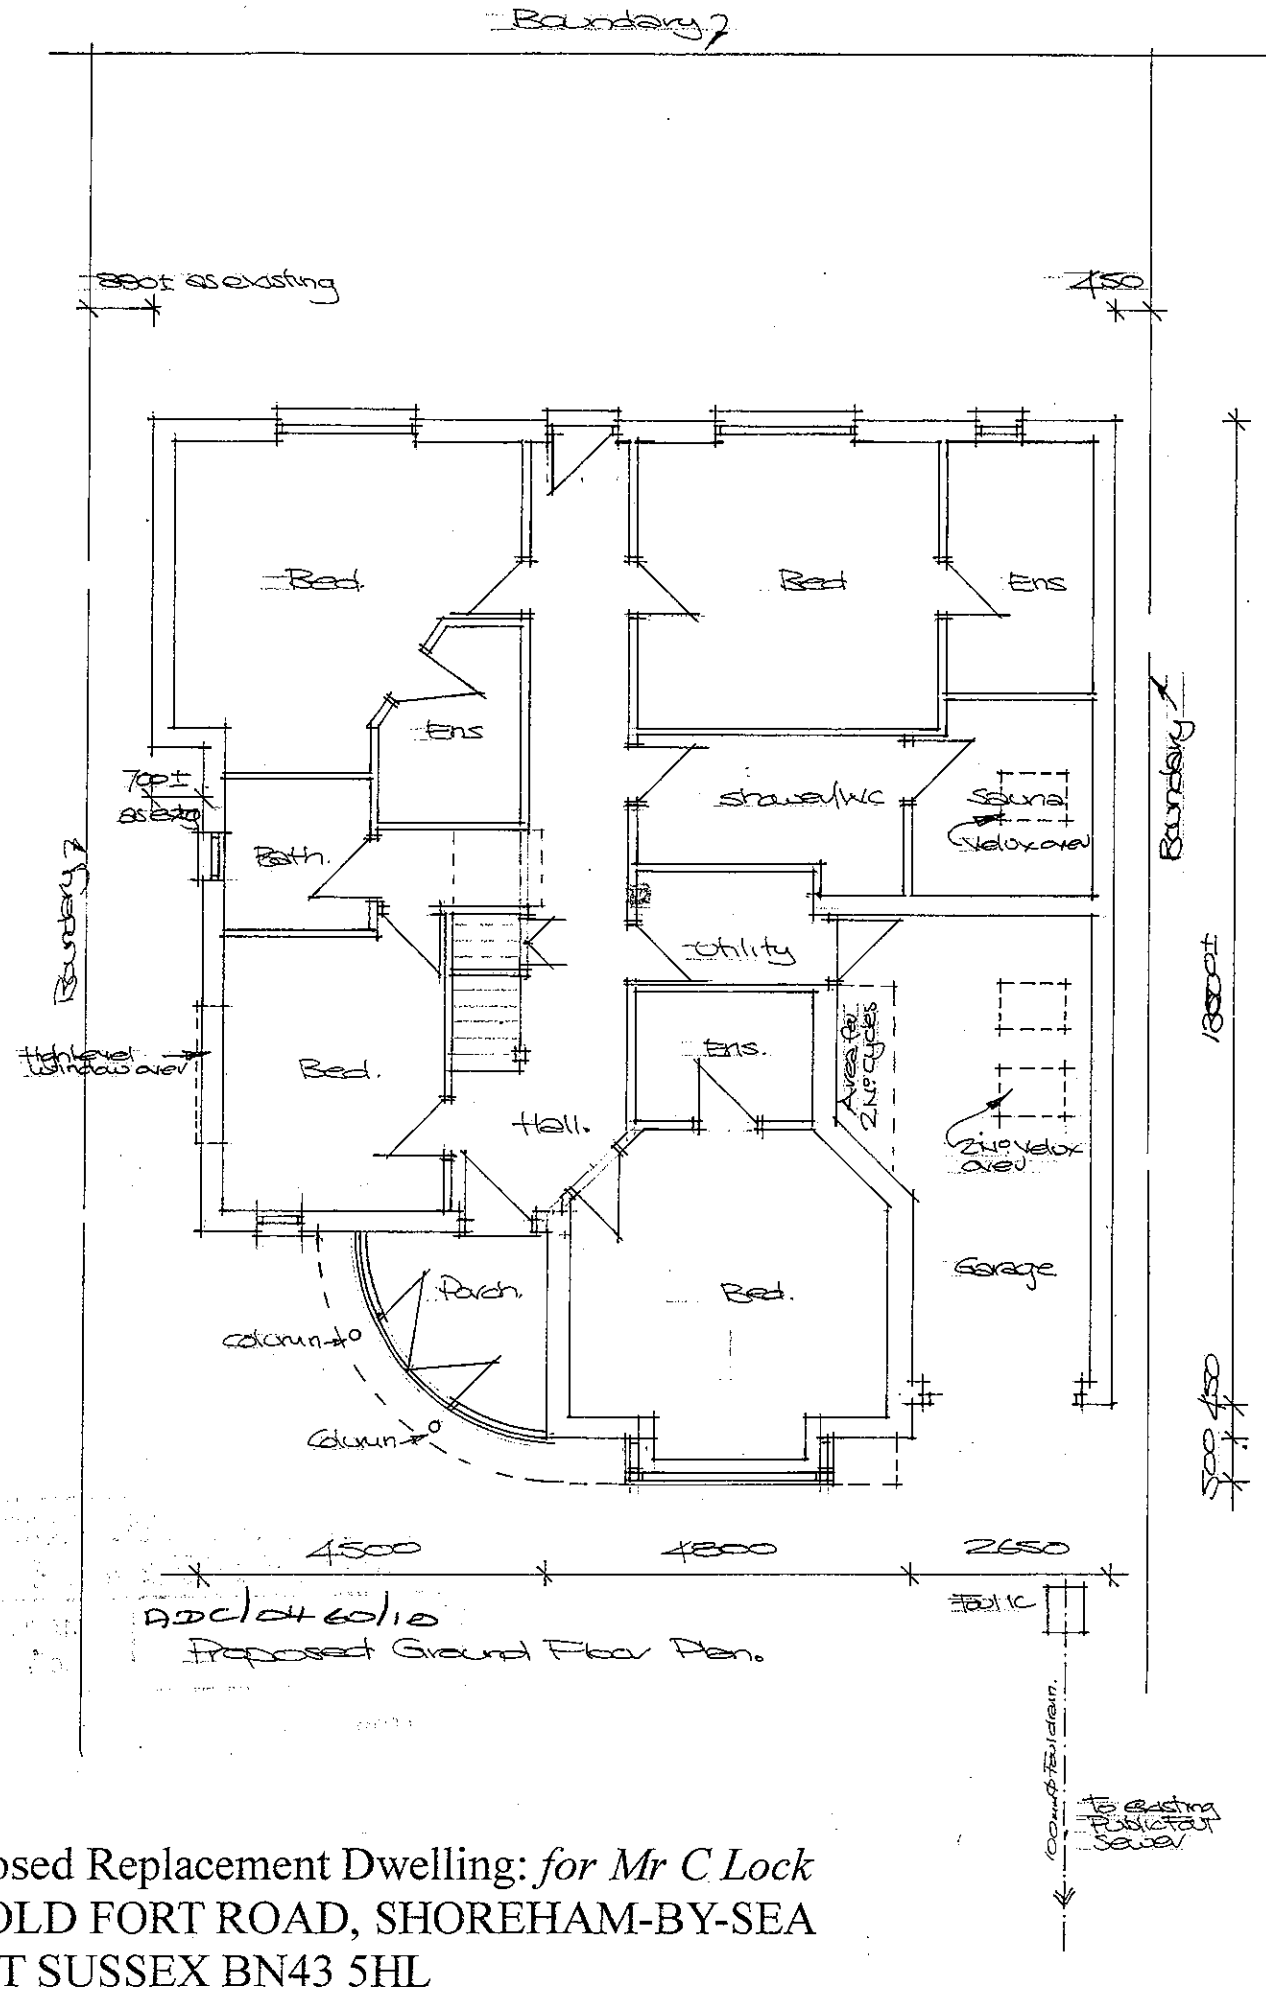

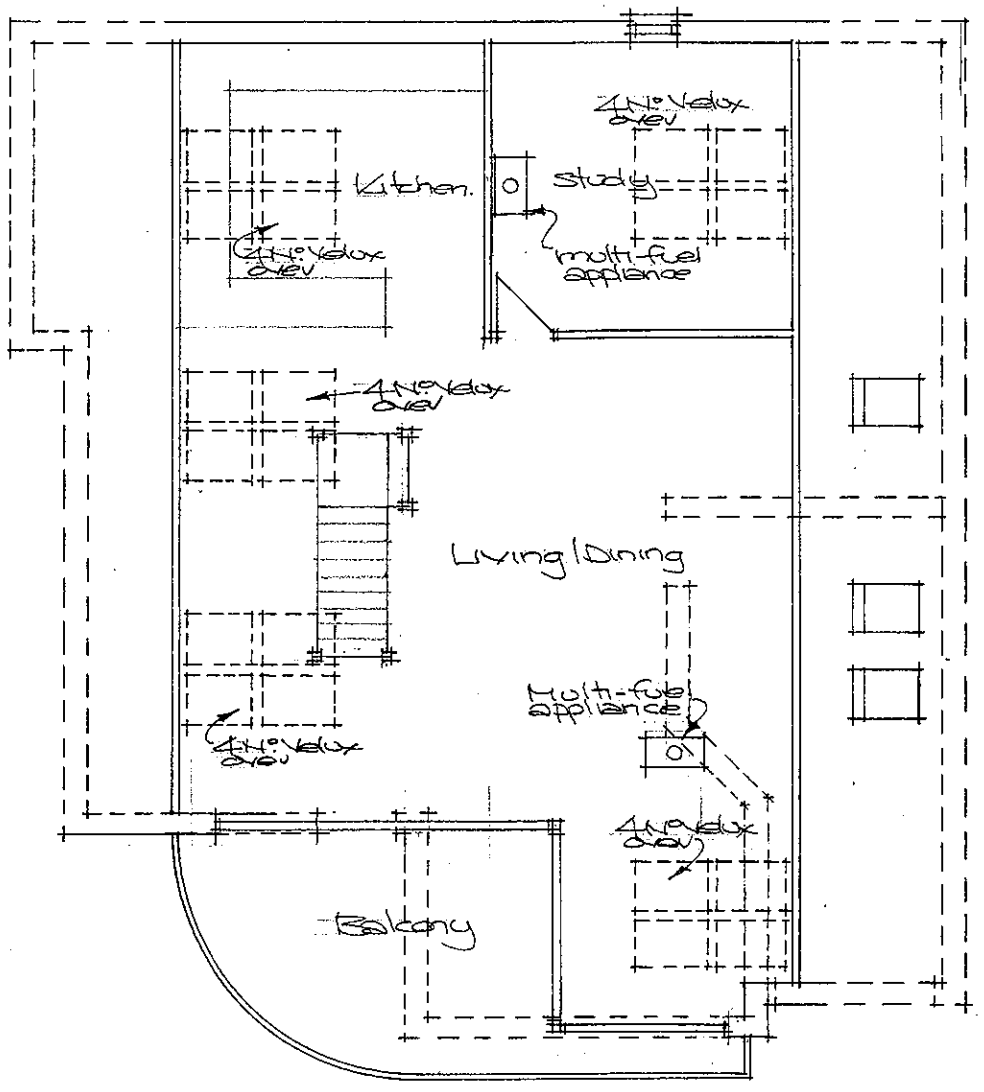

Proposed Floor Plans 1:100

Paul Trussler
44 Firle Road
Lancing
West Sussex
BN15 0NZ

Proposed Replacement Dwelling: *for Mr C Lock*
161 OLD FORT ROAD, SHOREHAM-BY-SEA
WEST SUSSEX BN43 5HL

Drawing No. 210/410/2

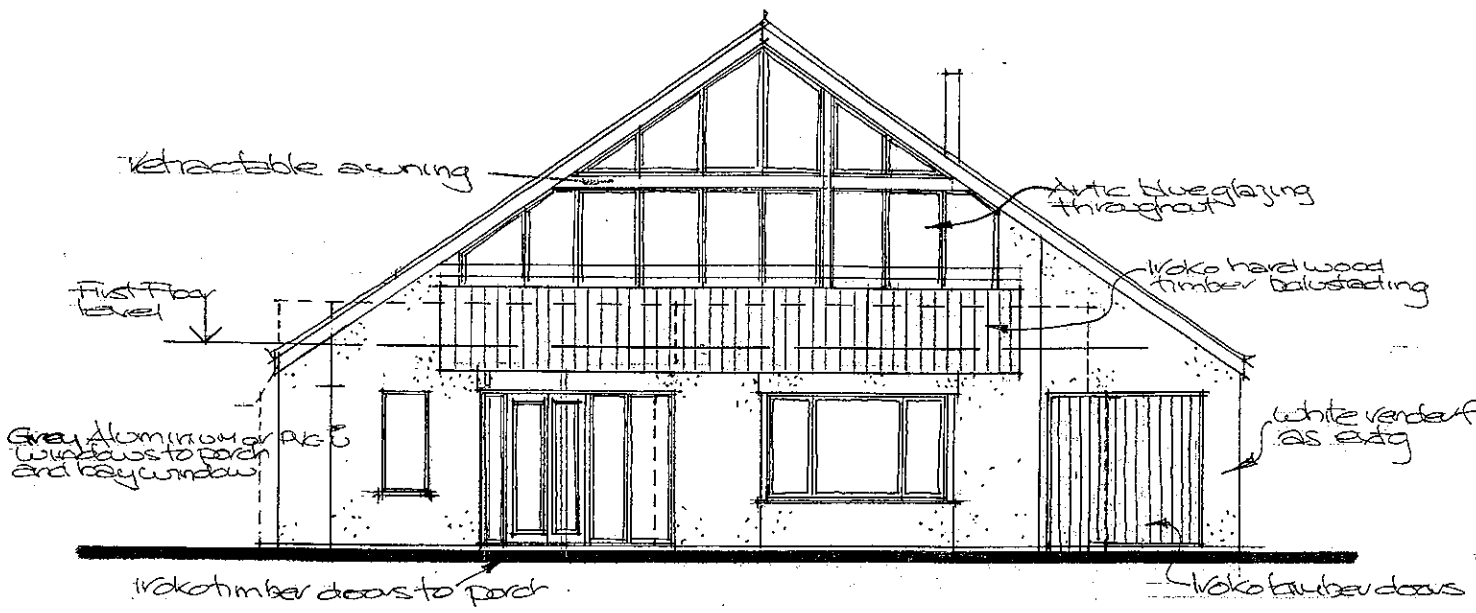

South Elevation

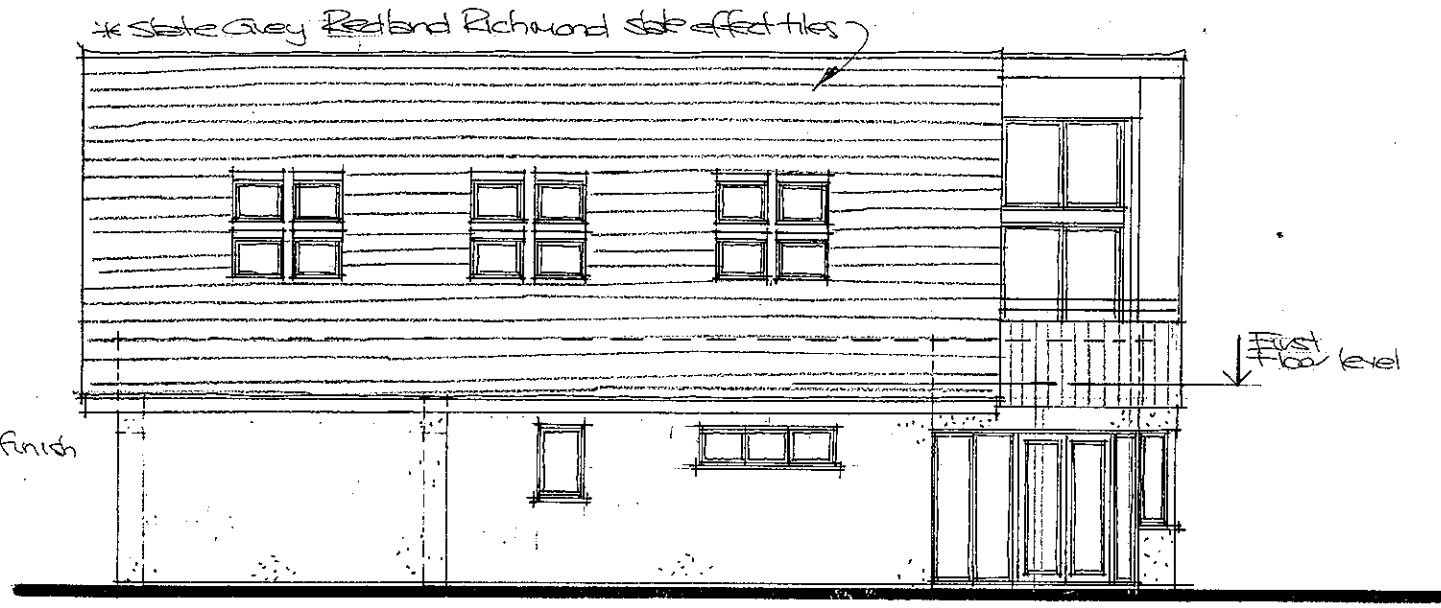

West Elevation

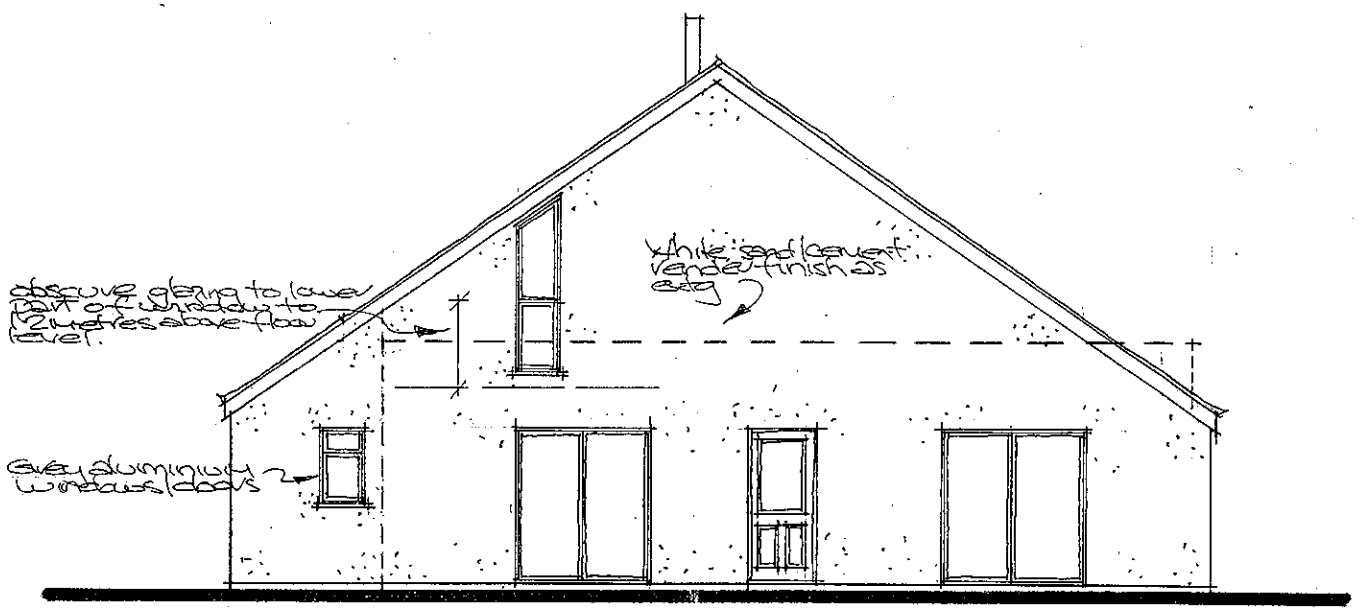

North Elevation

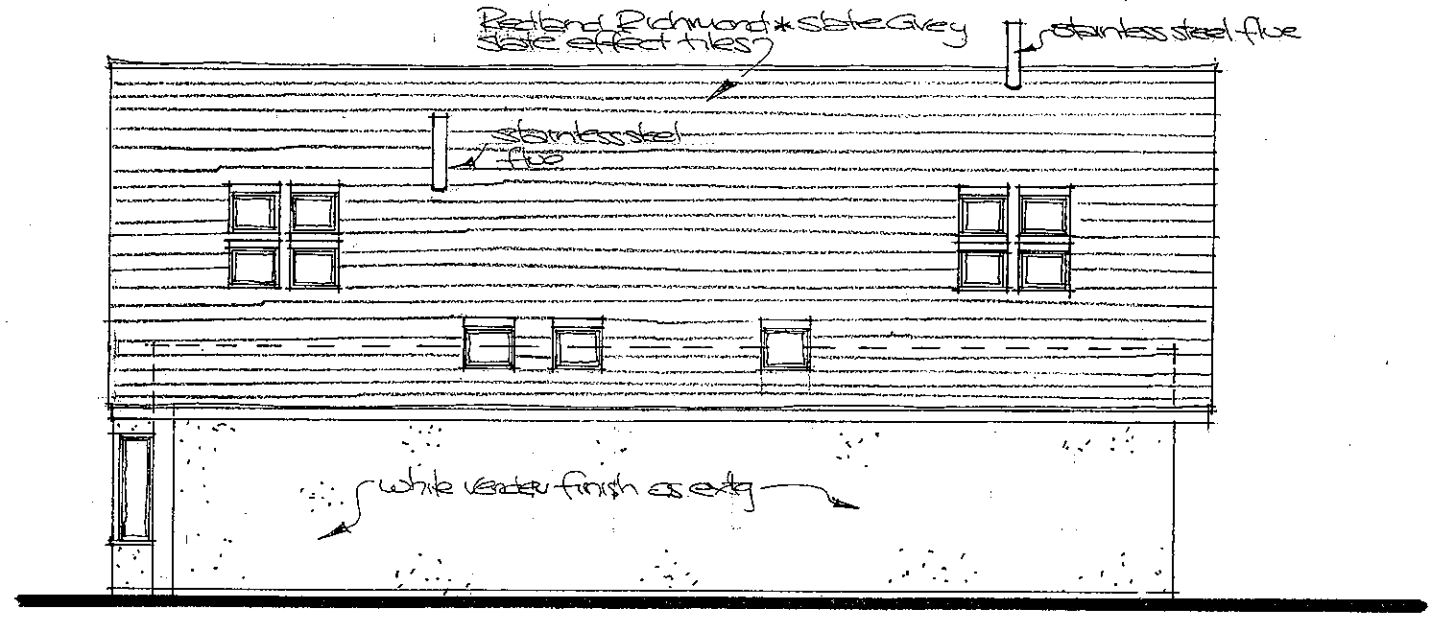

East Elevation

Proposed Elevations 1:100

Paul Trussler
44 Firle Road
Lancing
West Sussex
BN15 0NZ

Proposed Replacement Dwelling: *for Mr C Lock*
161 OLD FORT ROAD, SHOREHAM-BY-SEA
WEST SUSSEX BN43 5HL

Drawing No. 210/410/3

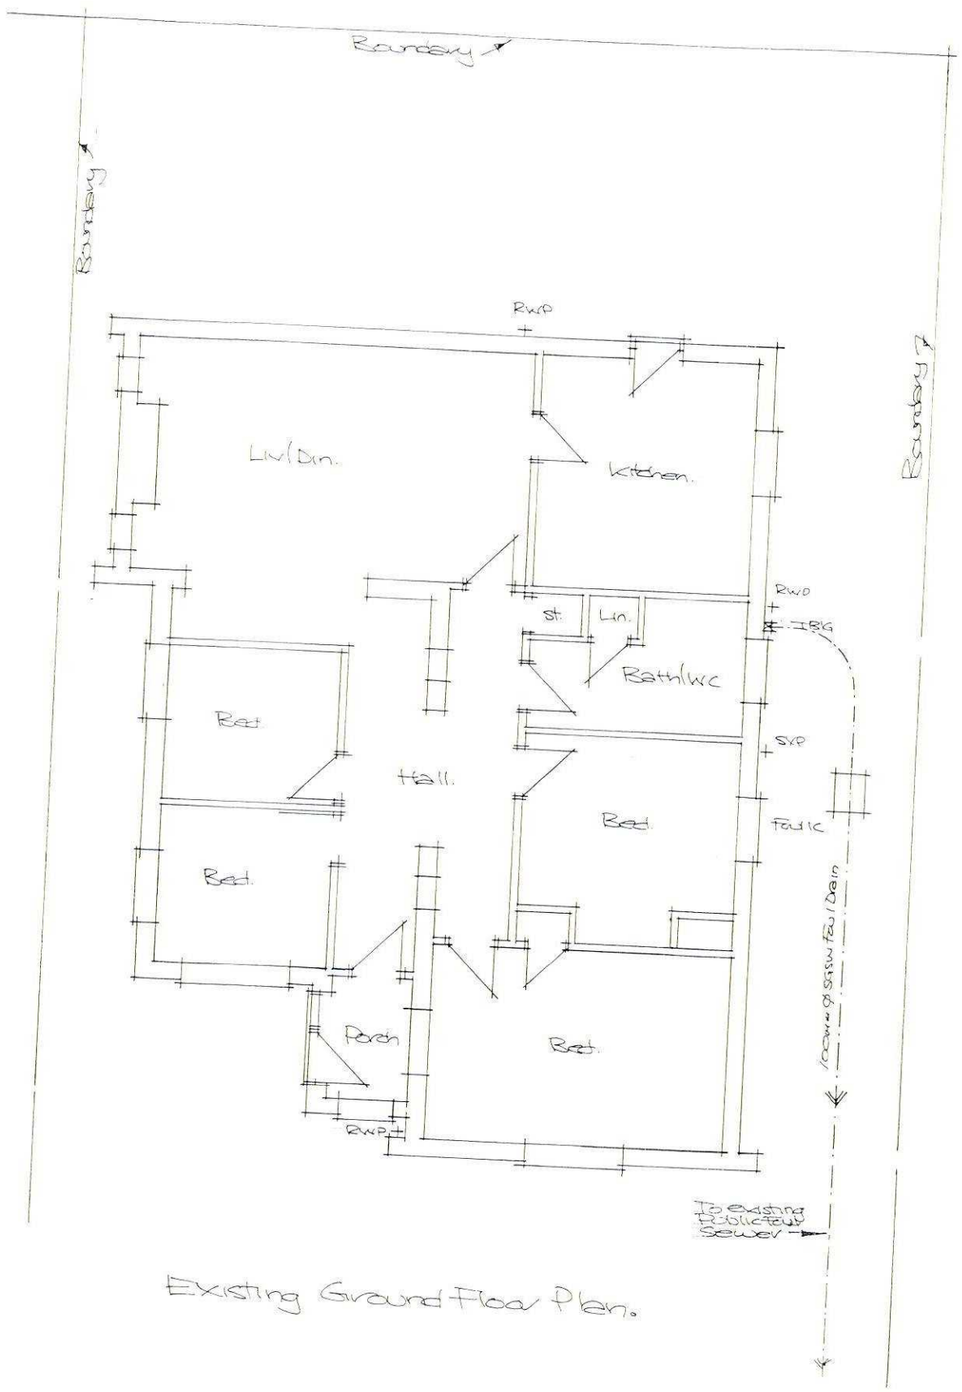

Existing Ground Floor Plan.

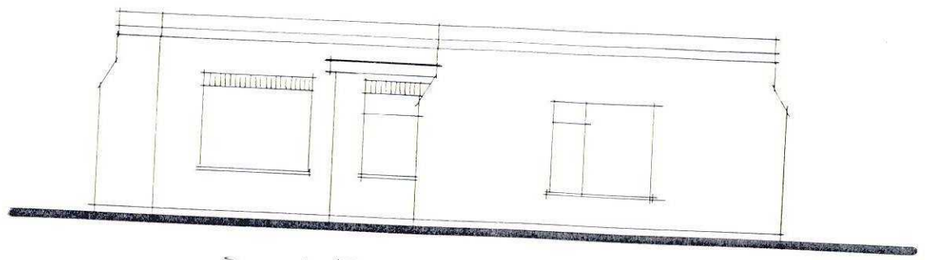

South Elevation.

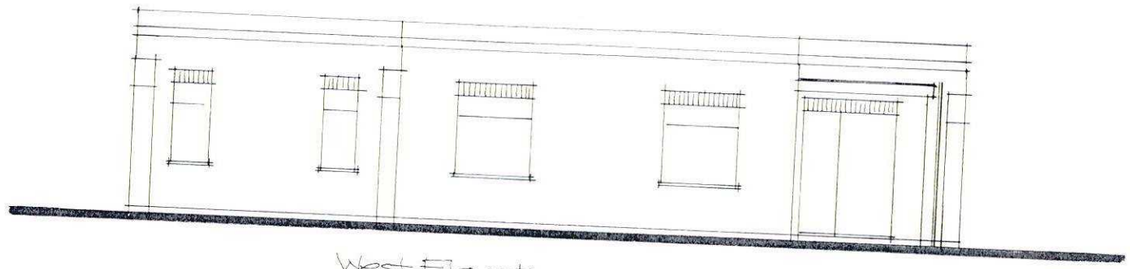

West Elevation.

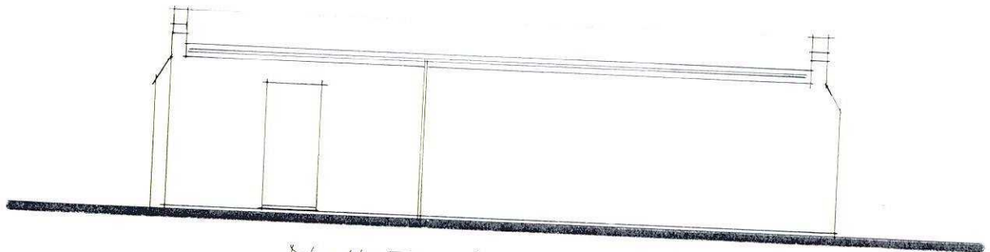

North Elevation.

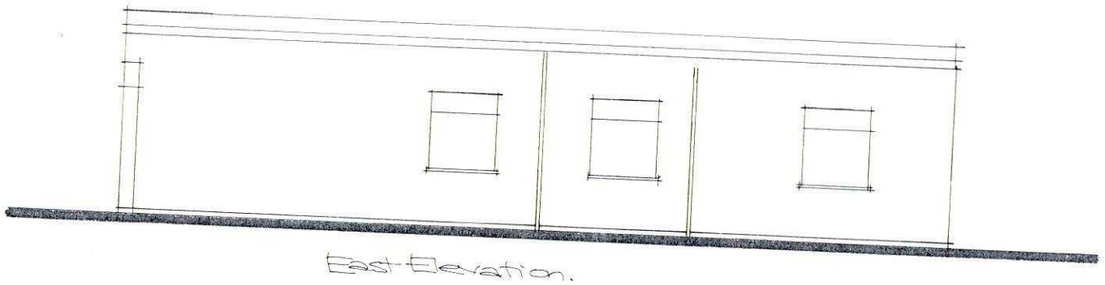

East Elevation.

Proposed Replacement Dwelling: *for Mr C Lock*
161 OLD FORT ROAD, SHOREHAM-BY-SEA
WEST SUSSEX BN43 5HL

Existing Elevations and Floor Plan 1:100

Addated/10

Paul Trussler
44 Firle Road
Lancing
West Sussex
BN15 0NZ

Drawing No. 210/410/1



Street Scene 1/200

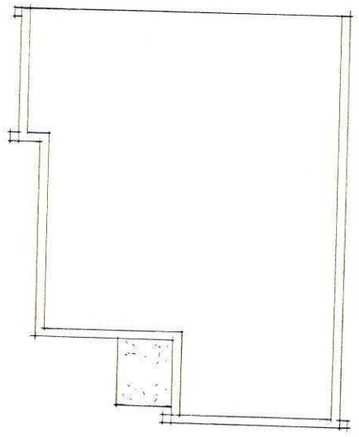

Existing Roof Plan 1/200

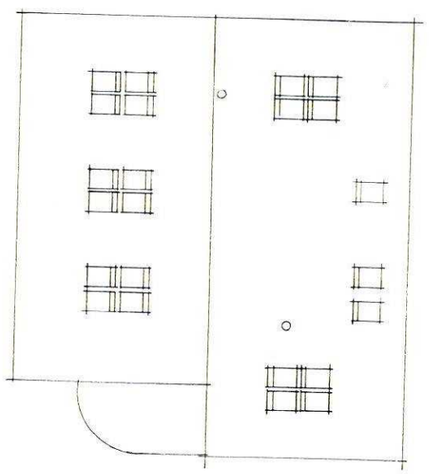

Proposed Roof Plan 1/200

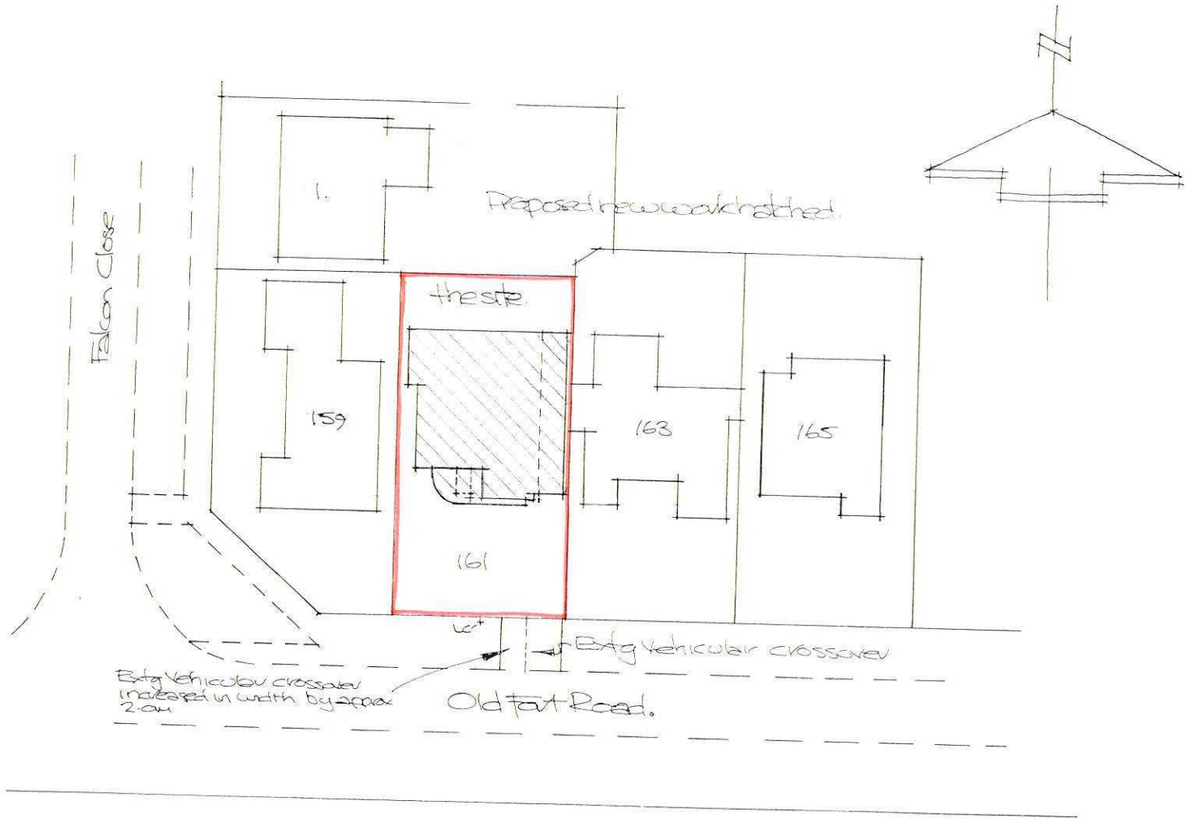

Site Plan 1/500

Added to

Paul Trussler
44 Firle Road
Lancing
West Sussex
BN15 0NZ

Proposed Replacement Dwelling: *for Mr C Lock*
161 OLD FORT ROAD, SHOREHAM-BY-SEA
WEST SUSSEX BN43 5HL

Drawing No. 210/410/4