WILLIAM MARTIN
PROPERTY AND CONSTRUCTION CONSULTANTS
T 020 7378 5800
F 020 7378 5128
E mail@william-martin.co.uk
W www.william-martin.co.uk
WILLIAM MARTIN
75 KING WILLIAM ST
LONDON
EC4N 7BE

TITLE
1 Park Road, Shoreham-By-Sea
BN43 5PF

CLIENT

TITLE
Proposed Roof Plan

SCALE 1:100
PROPOSED ROOF PLAN

AMENDMENT

PLANNING SERVICES	
PLAN	AWDM\ 0984\17
DATE	Rec'd: 18/07/17
~~VALID~~	

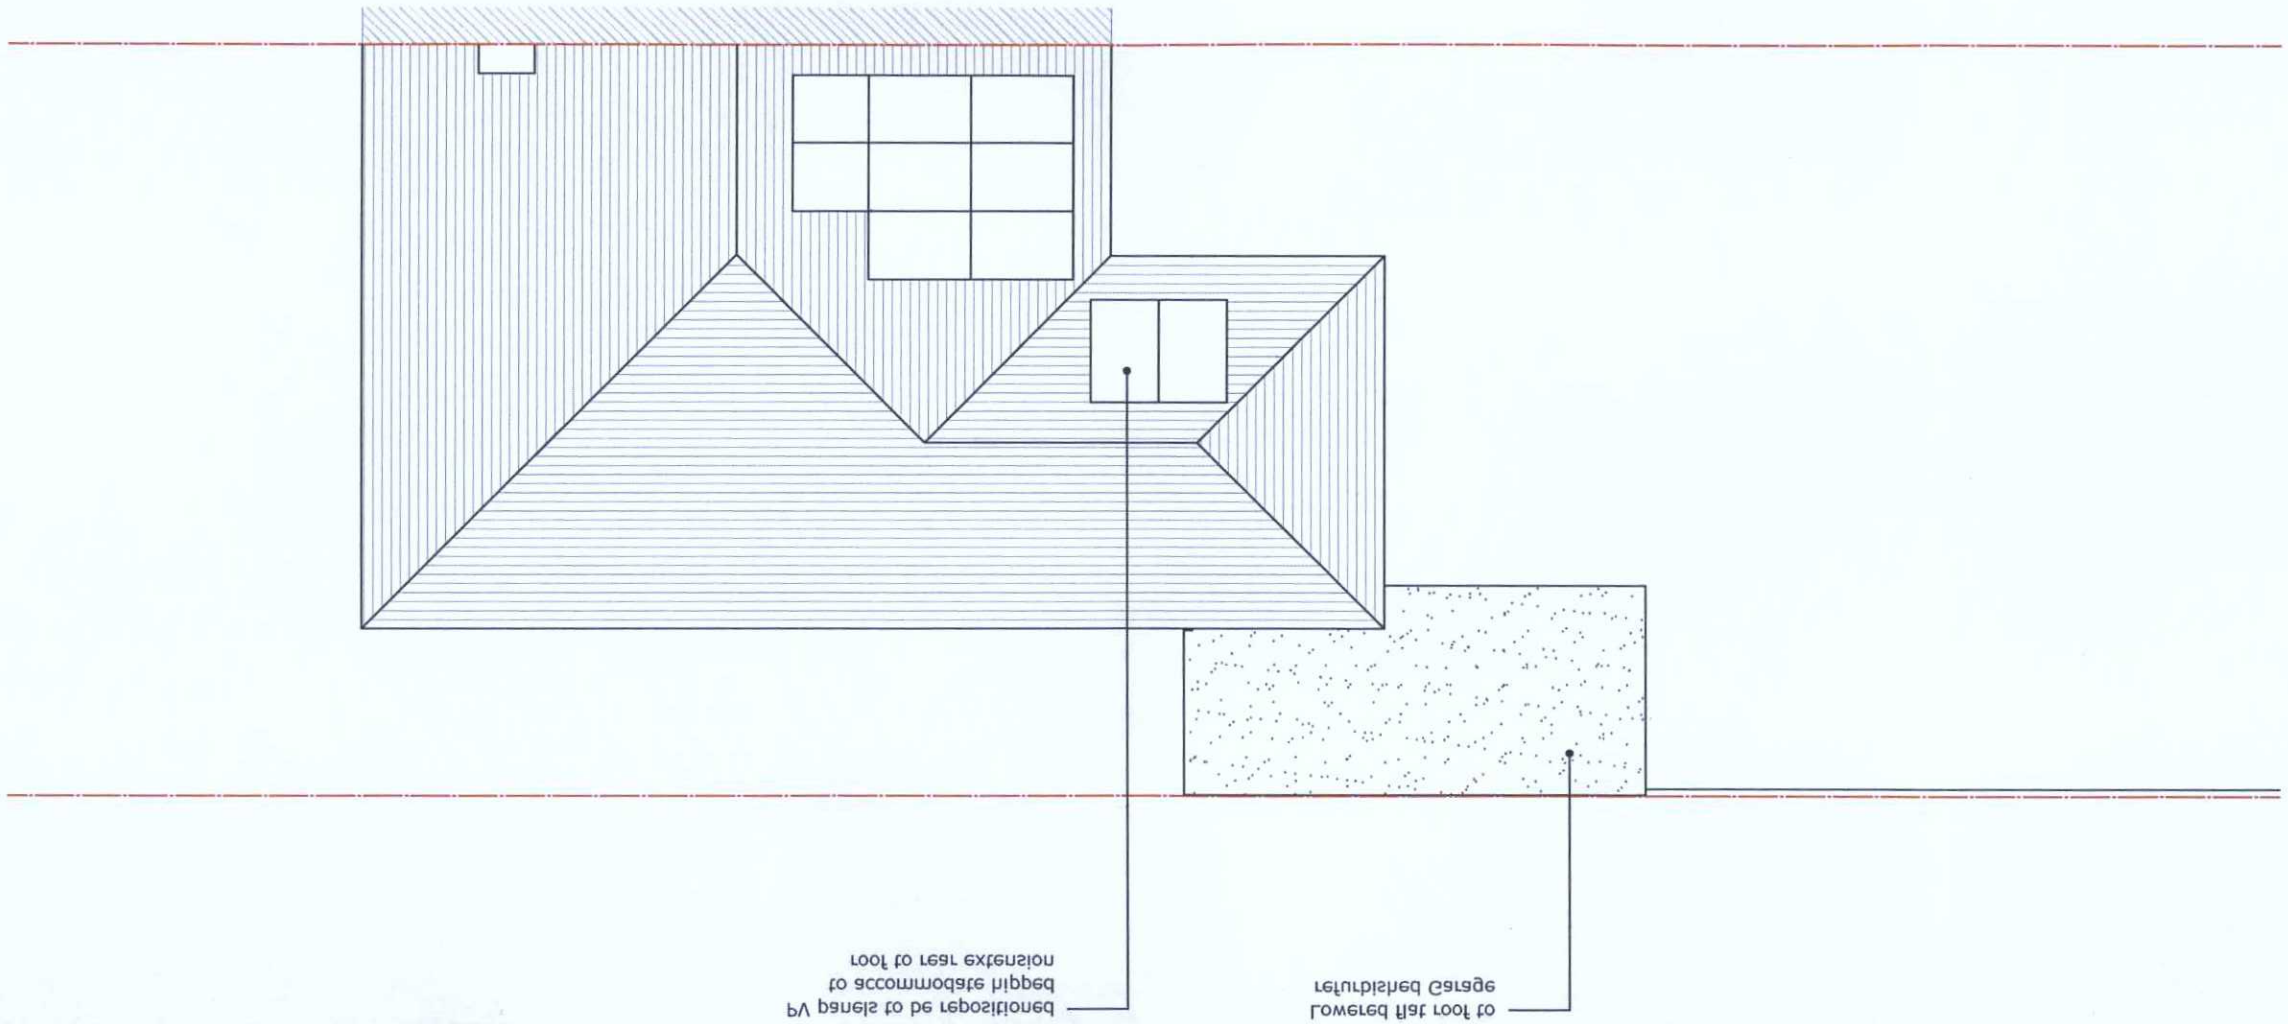

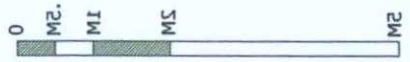

ALL DIMENSIONS TO BE CHECKED ON SITE AND ANY DISCREPANCIES AND ADJUSTMENTS TO BE NOTED
AND PASSED TO THE CONTRACT ADMINISTRATOR FOR FURTHER INSTRUCTIONS. IF IN DOUBT ASK

FILENAME : \USERS\DEHELON\DOCUMENTS\WMPC\JOBS\1901\ - MARGOT JONES\DRAWINGS\1901.20 - EXISTING & PROPOSED LAYOUT.DWG | PLOTTED BY : DHILLON | PLOTTED DATE : Tuesday, July 18, 2017 - 10:30:41 am

SCALE	DATE	CHECK	DRAWN	DATE	REVISION	REV. NO.
1:100	MAR 2017	GE	ID	18/07/2017	High to rear & chimney removed	B
				19/04/2017	Garage roof revised	A

DWG NO. 1092.01

© COPYRIGHT
William Martin
Property Consultants
Filename - 1092.01