
PROPERTY AND CONSTRUCTION CONSULTANTS
WILLIAM MARTIN
T 020 7378 2800
F 020 7329 8758
E mail@william-martin.co.uk
W www.william-martin.co.uk
12 KING WILLIAM ST
LONDON
EC4N 7BE
WILLIAM MARTIN
1 Park Road, Chorleham-By-Sea
BN3 8PT

PROJECT
SITE
Proposed Elevations & Section

SCALE	DATE	CHECK	DRAWN	DATE	REVISION	DRAWN	REV
1:100@A3	11\03\PAM	EG	TD	18\04\1015	Change roof levels	A	C
				09\05\1015	Dormer removed	B	
				18\07\1015	Hip to rear & chimney removed	C	


No. 09.7291
© COPYRIGHT
THIS DRAWING AND THE DESIGNS INCORPORATED THEREIN ARE THE COPYRIGHT OF WILLIAM MARTIN (1992) LIMITED AND MAY NOT BE REPRODUCED OR AMENDED EXCEPT BY PRIOR WRITTEN PERMISSION.

SCALE: 1:100
PROPOSED SOUTH ELEVATION

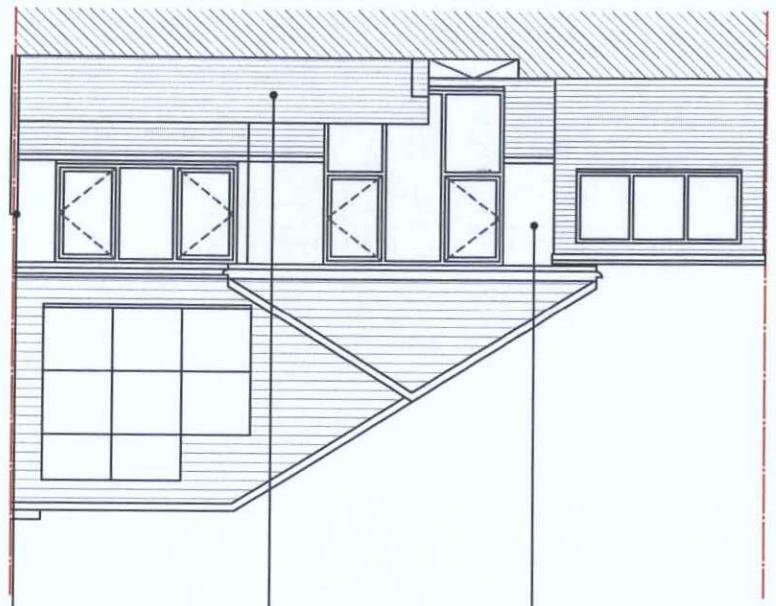

Fence raised to 2.1m
New low-level wall to patio
White colored render finish & facing brickwork to existing to match existing

SCALE: 1:100
PROPOSED SECTION A-A (WEST ELEVATION)

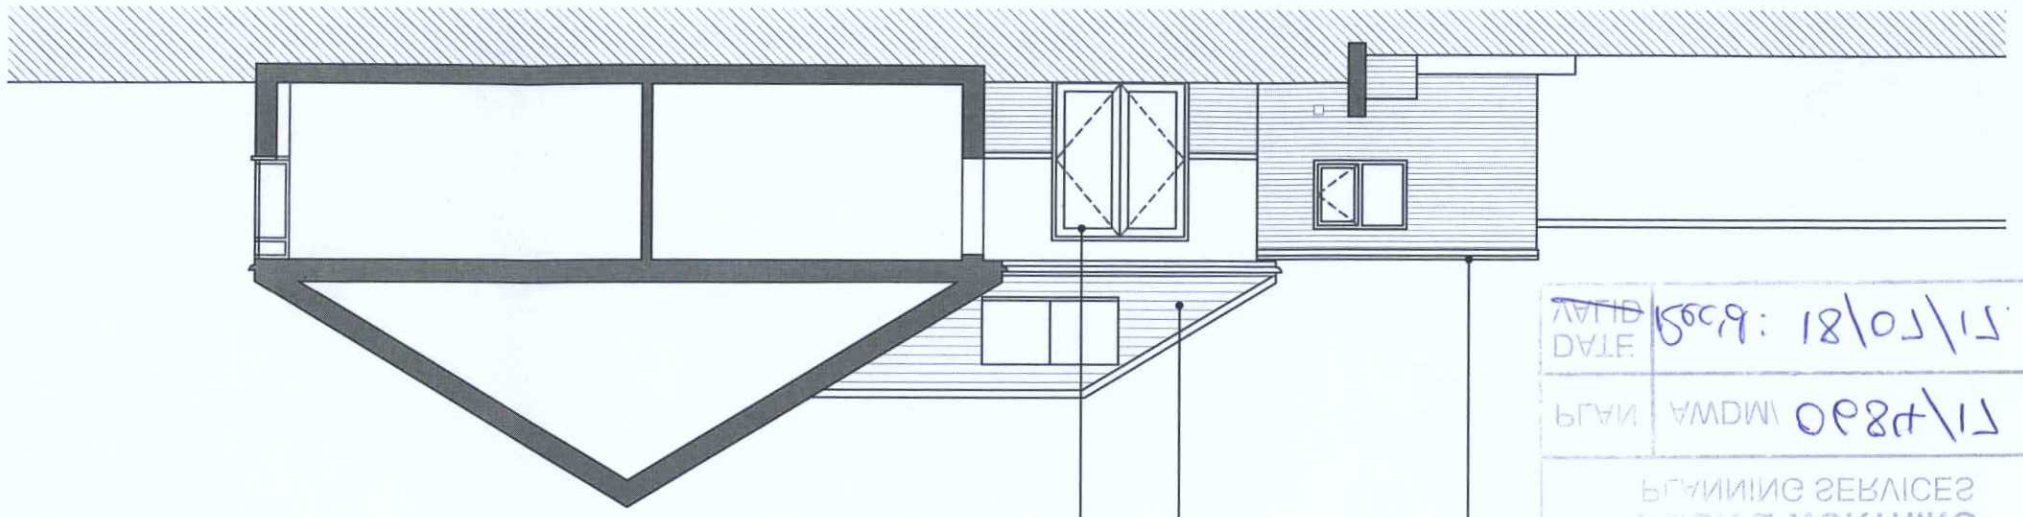


New doorways and windows to be finished with white colored UPVC or timber frames to match existing
Match existing
Main flues to
Lowered flat roof to
Ventilated Garage

PLANNING SERVICES
ADULT & WORTHING
PLAN AMDM 0984\15
DATE Recd: 18\07\15
VALID


AMENDMENT

SCALE: 1:100
PROPOSED NORTH ELEVATION

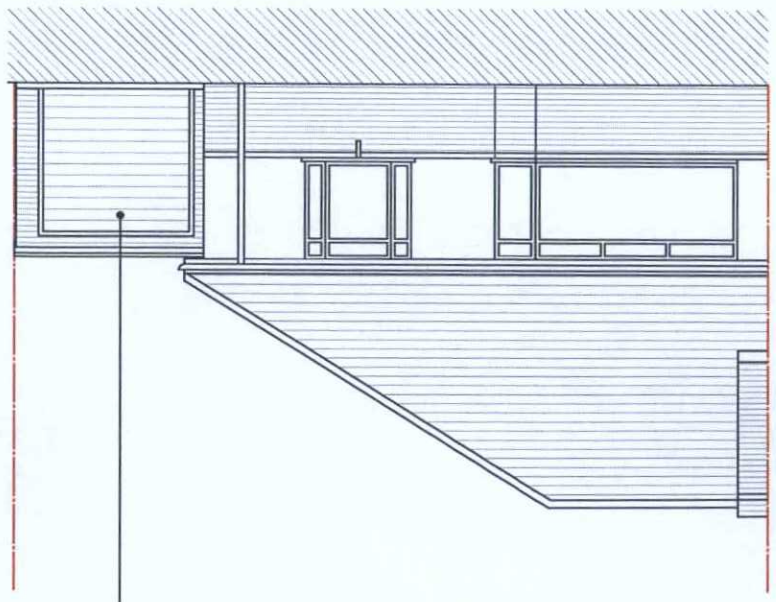

Replace existing hinged doors
Up & over Garage door to

SCALE: 1:100
PROPOSED EAST ELEVATION

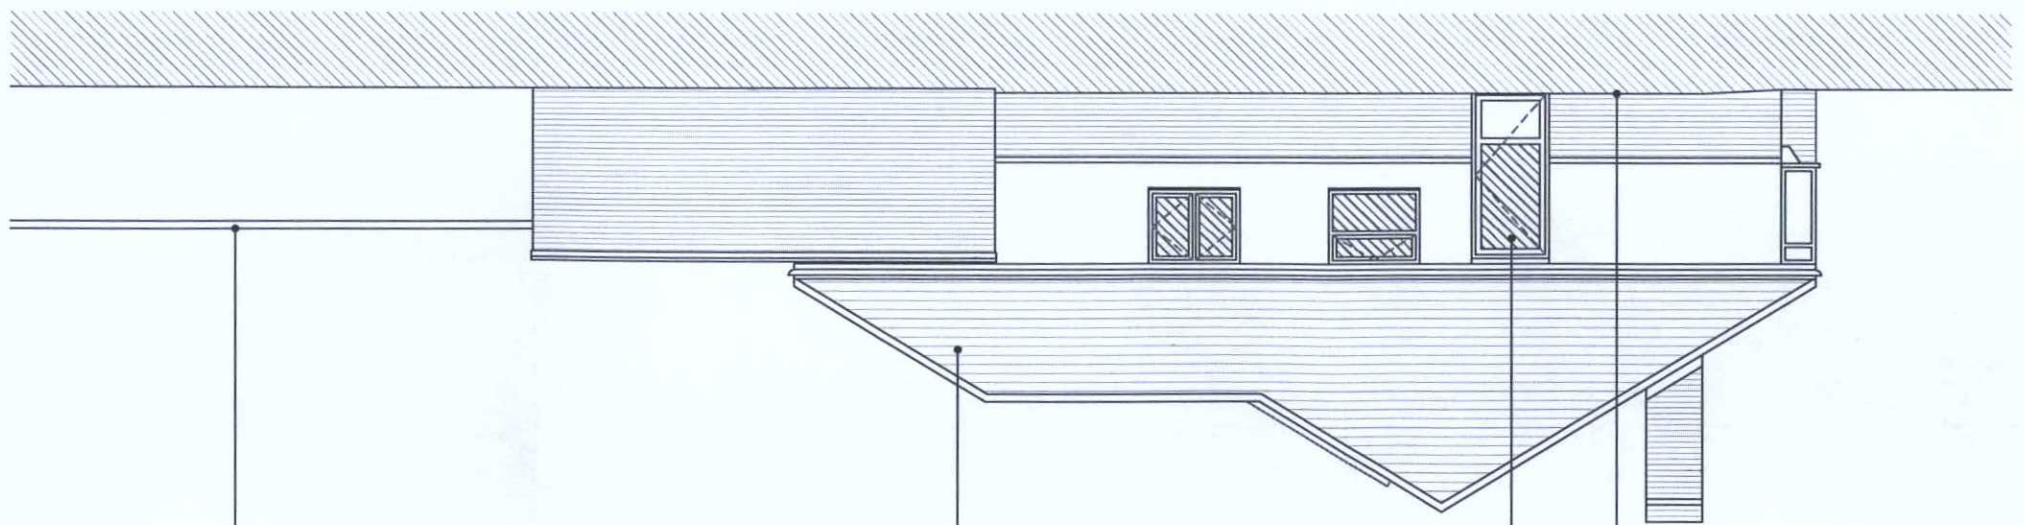

Boundary wall
Roof pitch to side hipped roof to extension to be continued to
New UPVC front entrance doorway with level access
Existing drive to be raised to provide level access

0 M2. M1 M2 M3

ALL DIMENSIONS TO BE CHECKED ON SITE AND ANY DISCREPANCIES AND ADJUSTMENTS TO BE NOTED AND PASSED TO THE CONTRACT ADMINISTRATOR FOR FURTHER INSTRUCTIONS. IF IN DOUBT ASK

FILENAME : USERS\DEHELON\DOCUMENTS\MWPC\JOBS\10891 - MARGOT JONES\DRAWINGS\10891.05 - EXISTING & PROPOSED LAYOUT.DWG | PLOTTED BY : DHILLON | PLOTTED DATE : Tuesday, July 28, 2015 4:30:35 pm