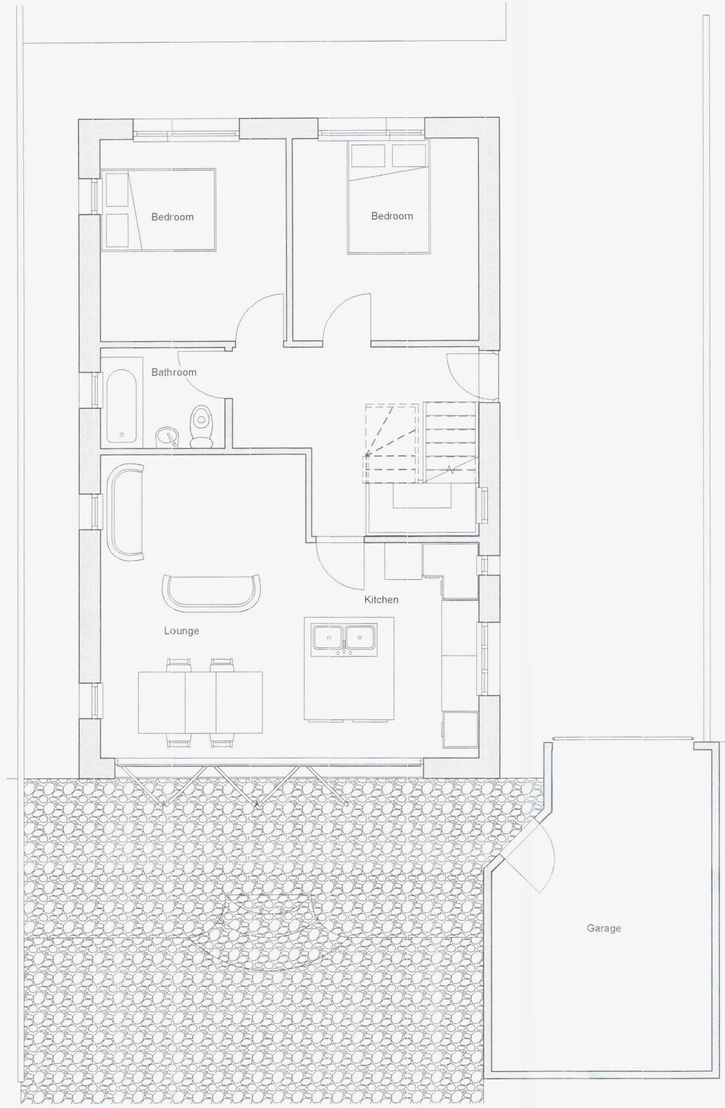

1 Ground Level
1 : 50

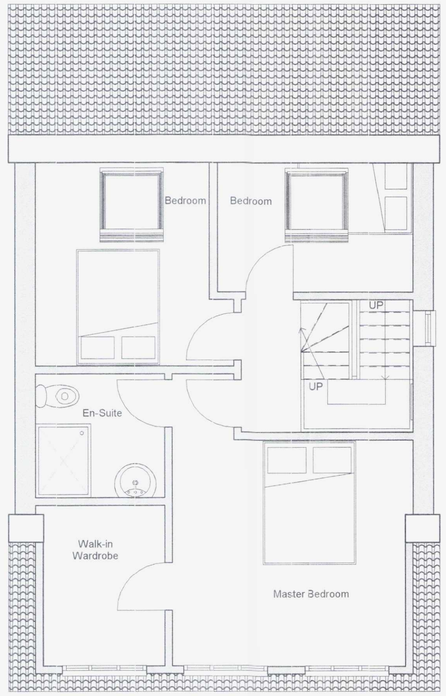

2 First Floor
1 : 50

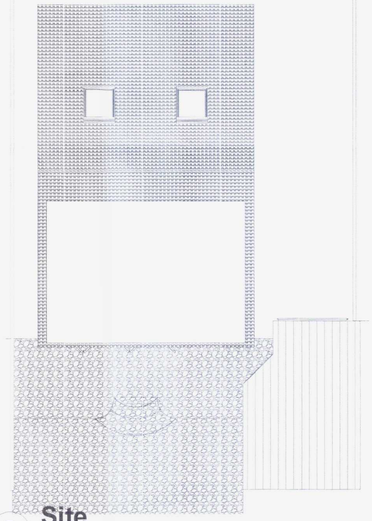

3 Site
1 : 100

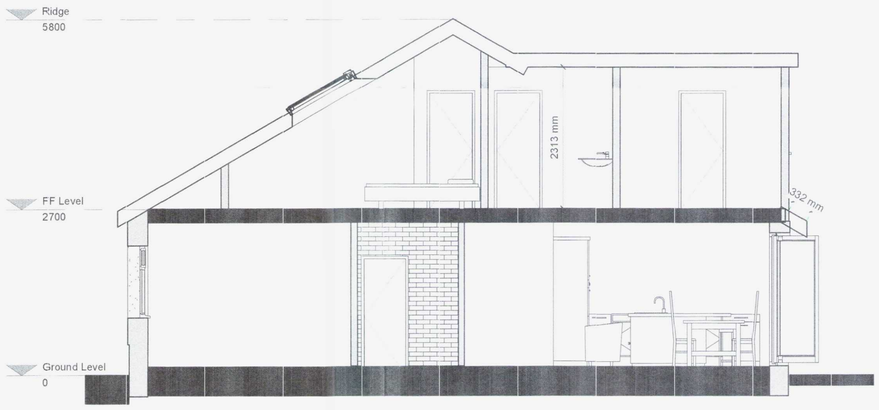

4 Section A-A
1 : 50

0m 1m 2m 3m 4m 5m

VISUAL SCALE 1:50 @ A1

0m 2m 4m 6m 8m 10m

VISUAL SCALE 1:100 @ A1

Notes:

1. THE COPYRIGHT OF THIS DRAWING IS VESTED IN EMPIRE ARCHITECURAL DESIGNS AND IT MAY NOT BE REPRODUCED IN WHOLE OR PART OR USED FOR THE MANUFACTURE OF ANY ARTICLE WITHOUT THE EXPRESS PERMISSION OF THE COPYRIGHT HOLDERS.

2. WORK TO FIGURED DIMENSIONS ONLY.

3. THIS DRAWING IS TO BE READ IN CONJUNCTION WITH ALL RELEVANT ARCHITECT'S, SERVICE ENGINEER'S AND EMPIRE ARCHITECURAL DESIGNS DRAWINGS AND SPECIFICATIONS.

ADUR & WORTHING
PLANNING SERVICES

PLAN	AWDM/1610/17
DATE VALID	18 JUL 2017

REV	DESCRIPTION	BY	DATE

STATUS: PLANNING ISSUE

Empire Architectural Design
E: info@empire-designs.co.uk
T: 01273 934907
www.Empire-Designs.co.uk
Office 2, Hall Business Centre,
41 Dolphin Road,
Shoreham BY Sea,
BN43 6AP

CLIENT: Mr & Mrs M Eaton
53 Downside
Shoreham By Sea
West Sussex
BN43 6HF

DRAWING: Front Dormer

TITLE: Existing Consented Plans

SCALE AT A1:	DATE:	DRAWN:	CHECKED:
As indicated	26/06/17	AP	
PROJECT NO:	DRAWING NO:		REVISION:
DOWN_SD	EAD/0021/17/01		