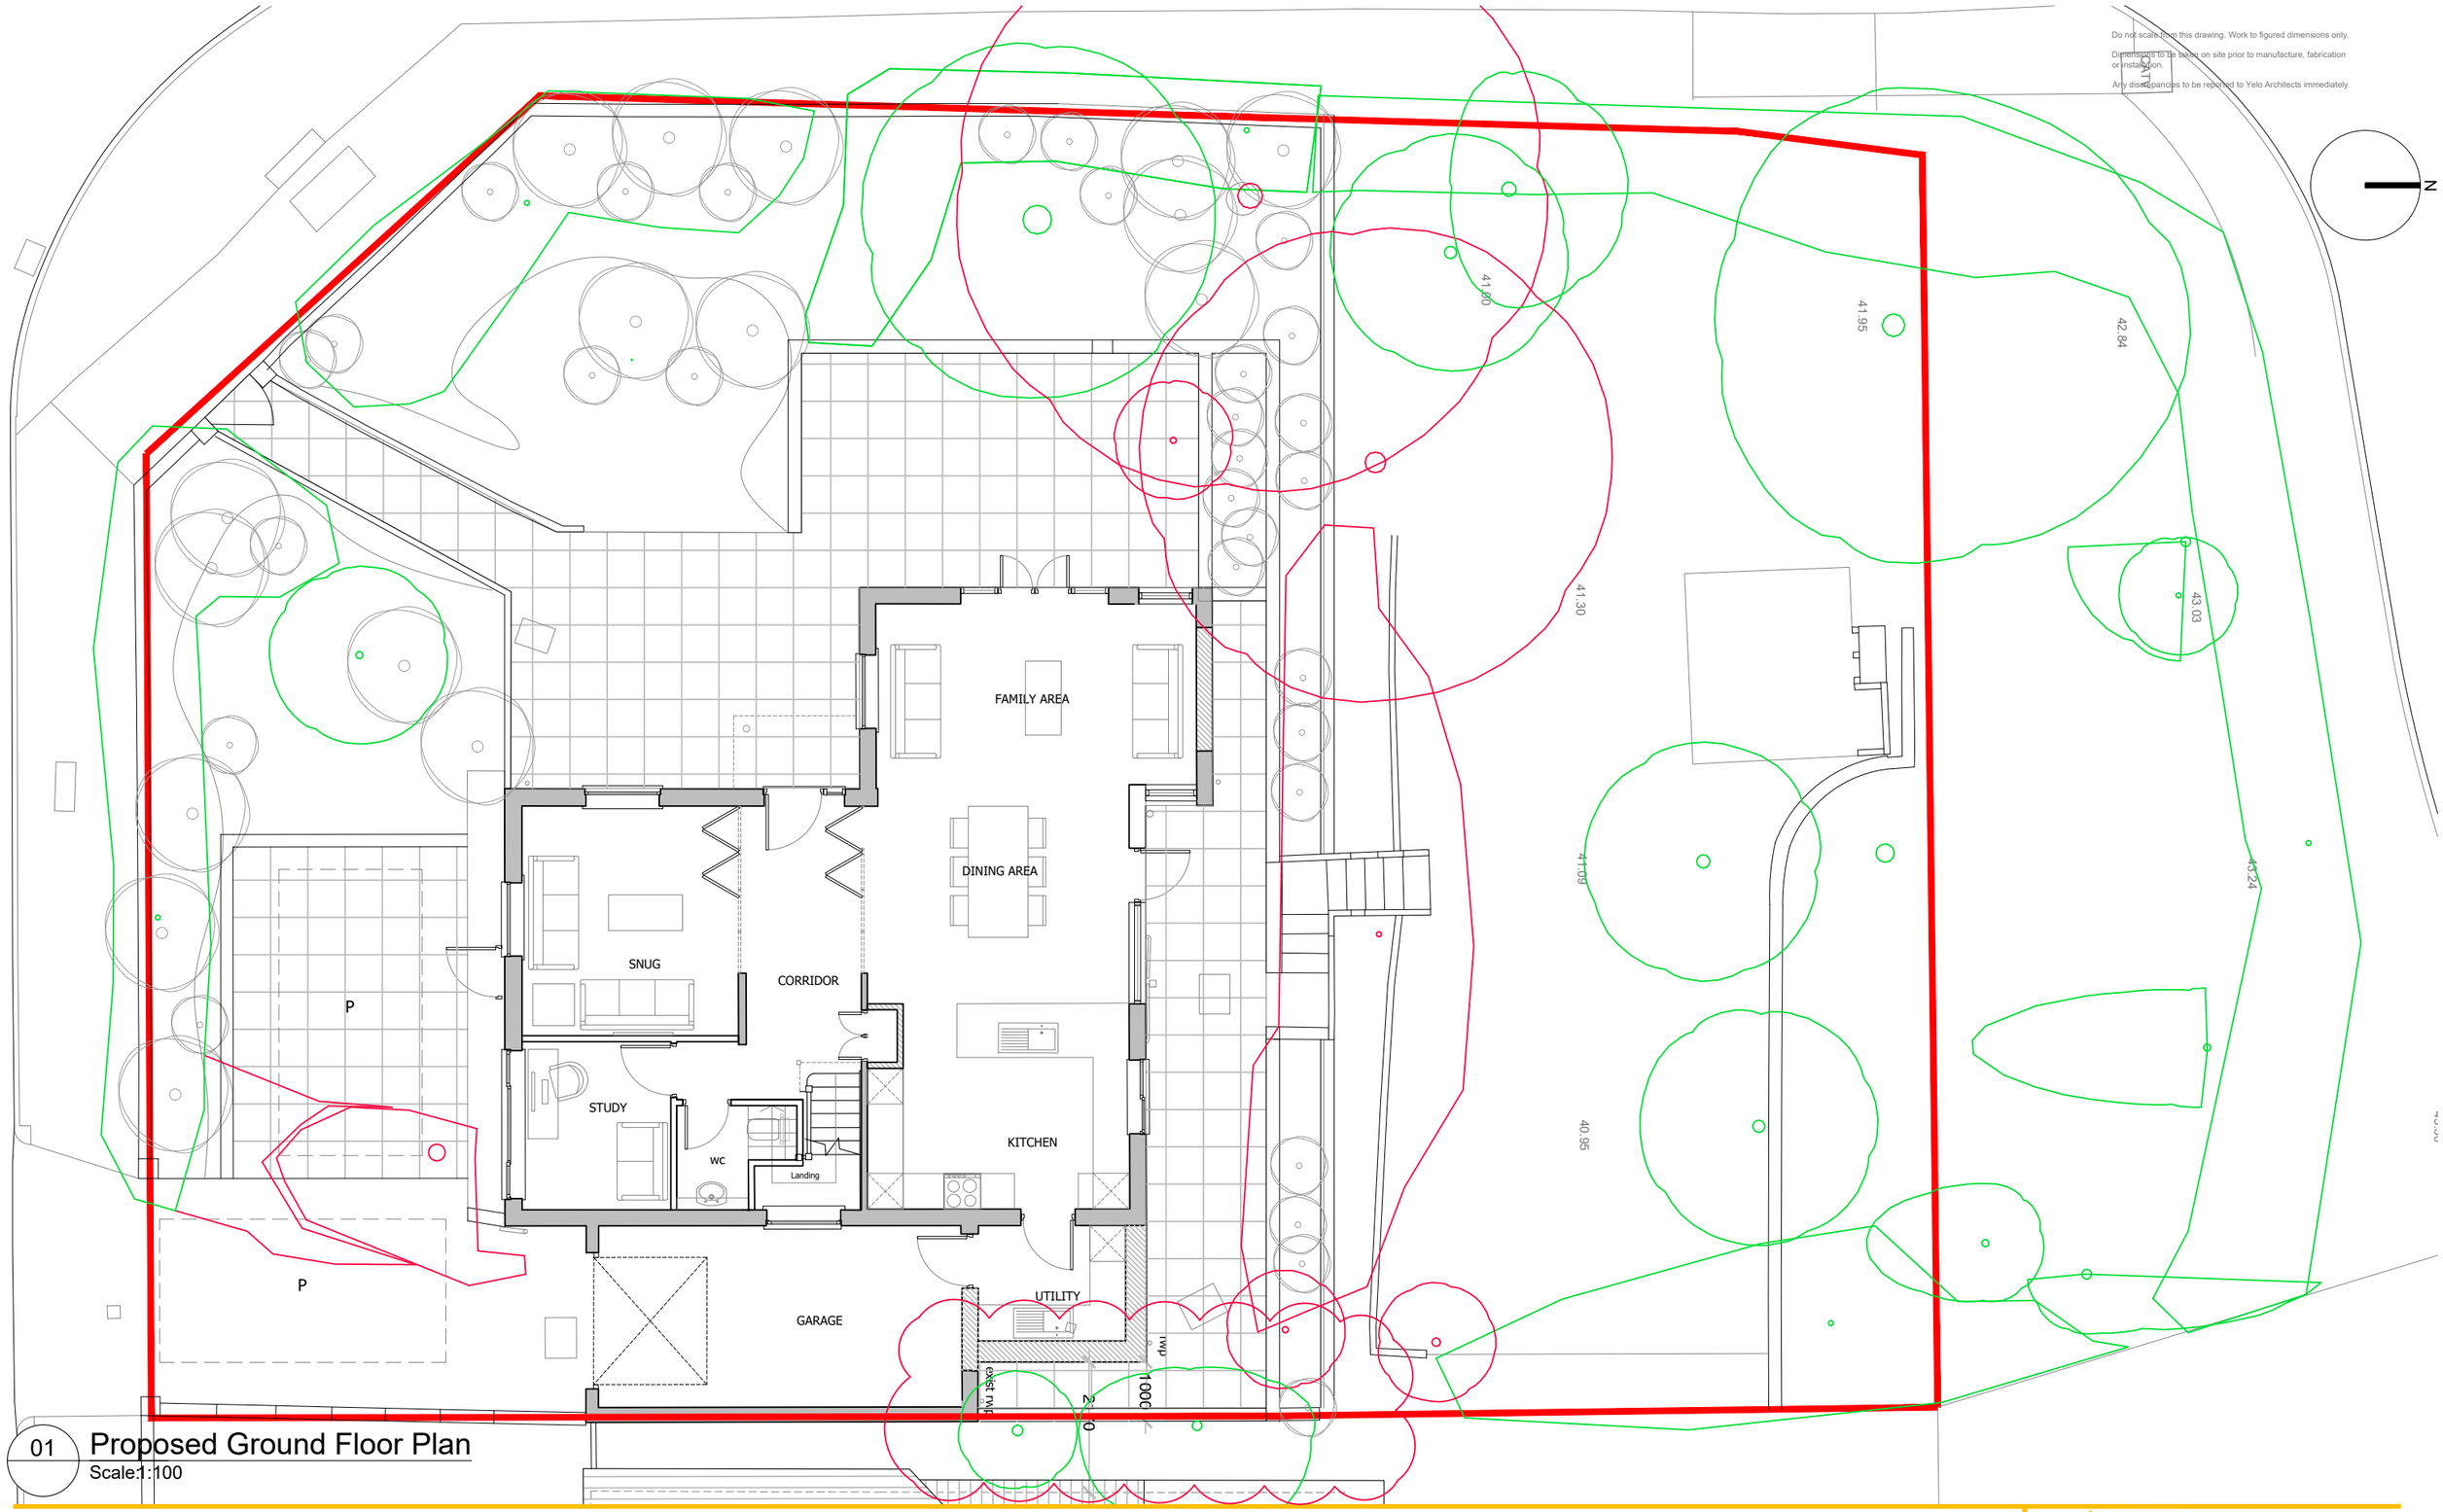

Do not scale from this drawing. Work to figured dimensions only.

Dimensions to be taken on site prior to manufacture, fabrication or installation.

Any discrepancies to be reported to Yelo Architects immediately.

01 Proposed Ground Floor Plan

Scale:1:100

Arboricultural impact Key

Retained tree

Removed tree

Proposed new Trees and shrubs

1:100 @ A3 - Scale in Metres

0 1 2 3 4 5 10

Existing Site Boundary

ISSUED FOR PLANNING

Rev	Date	Description
-	-	-
P5	01.07.20	Retained East boundary trees
P4	03.06.20	Utility ammended and Layout updated
P3	14.04.20	Tree plan updated
P2	20.03.20	ISSUED FOR PLANNING

PROJECT	YO306 36 Norbury Drive
DRAWING NAME	Proposed Ground Floor Plan
DWG NUMBER	YO275 - 120
SCALE	1:100 @ A3
DATE	March 2020
REV	P4

Yelo Architects Ltd
Olivier House
18 Marine Parade
Brighton
BN2 1TL

T 01273 608 444
E mail@yeloarchitects.com
W yeloarchitects.com
Twitter yeloarchitects