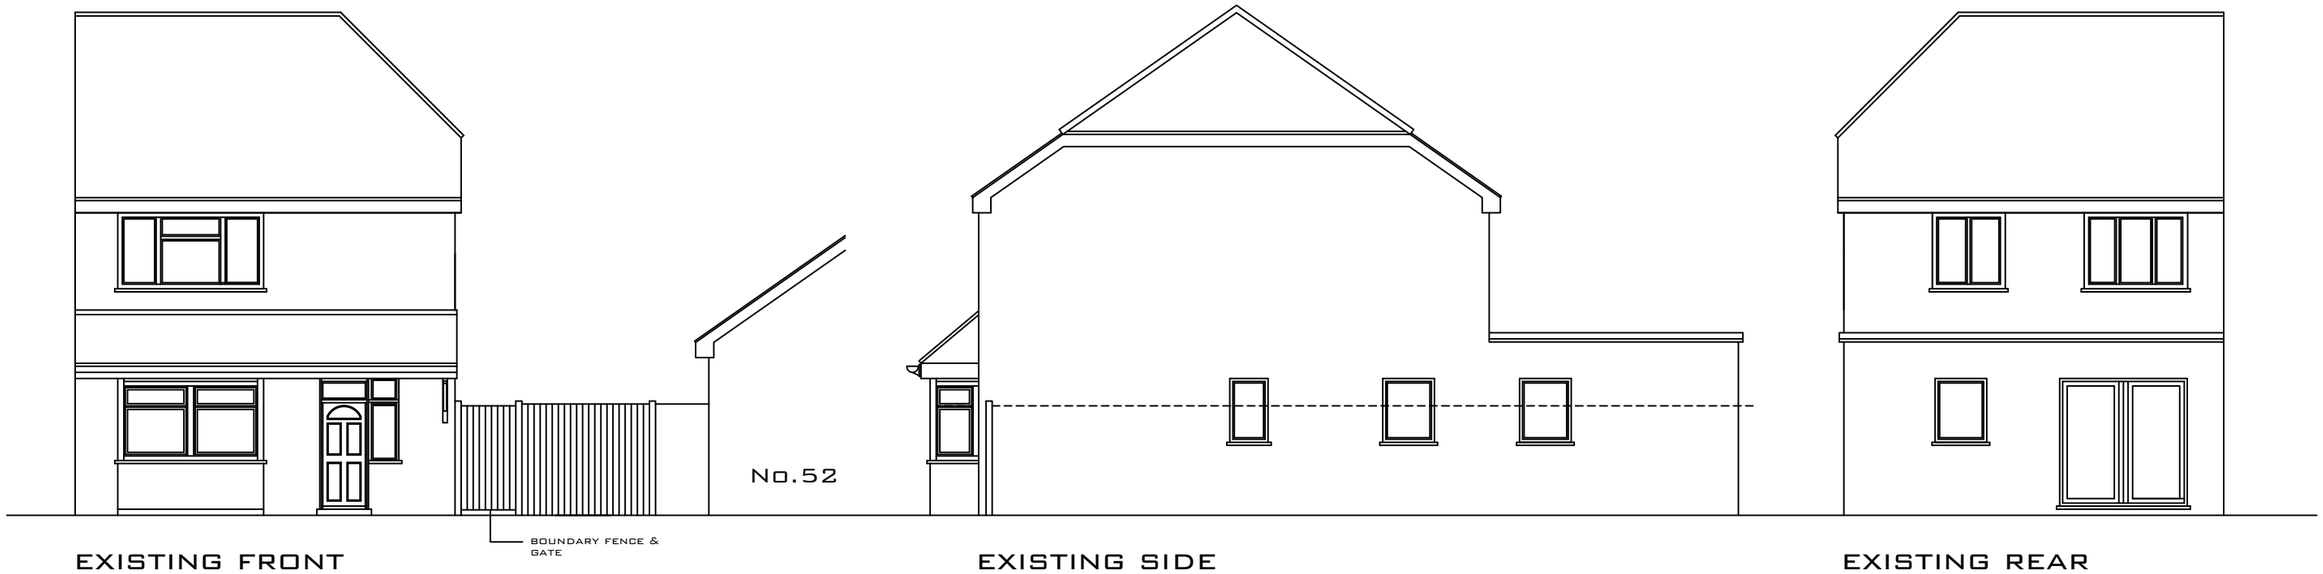

EXISTING FRONT ELEVATION - SOUTH

EXISTING SIDE ELEVATION - EAST

EXISTING REAR ELEVATION - NORTH

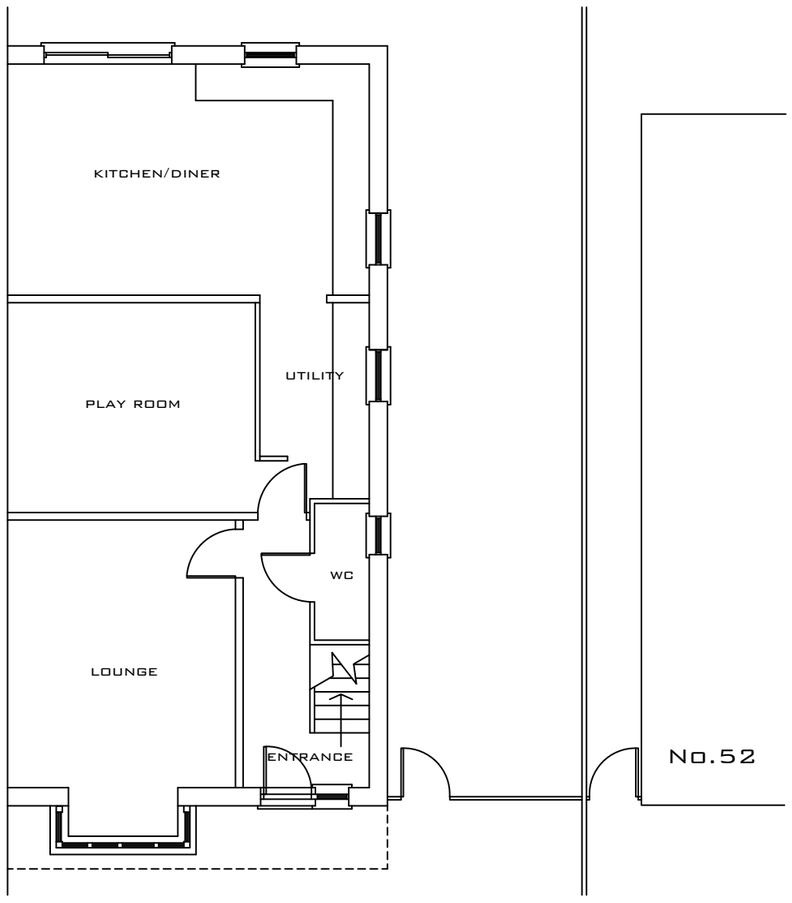

EXISTING GROUND FLOOR PLAN

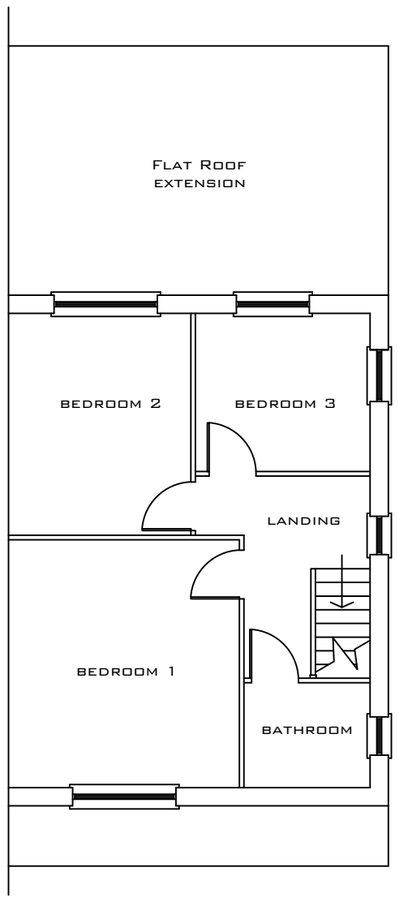

EXISTING FIRST FLOOR PLAN

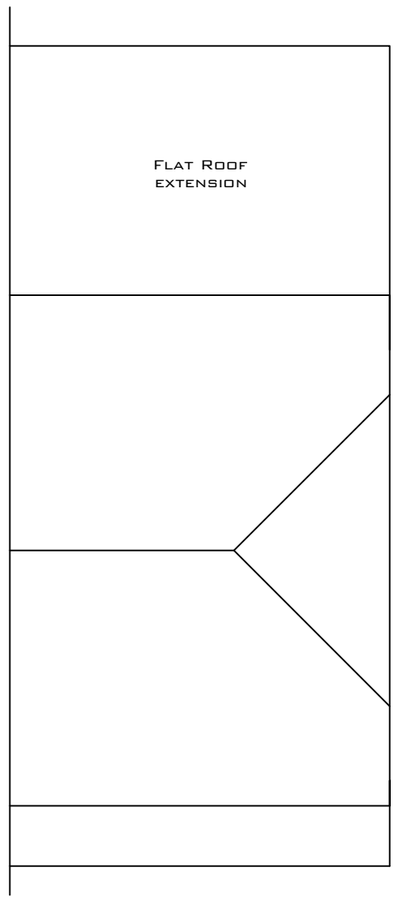

EXISTING ROOF PLAN

1M 2M 3M 4M 5M

GMG

ARCHITECTURAL SERVICES

ADDRESS:

54 SOMPTING ROAD, LANCING

TITLE:

EXISTING PLANS & ELEVATIONS

DWG NO: PL/01

DATE: Apr 2024

BY: GMG

SCALE: 1/100