


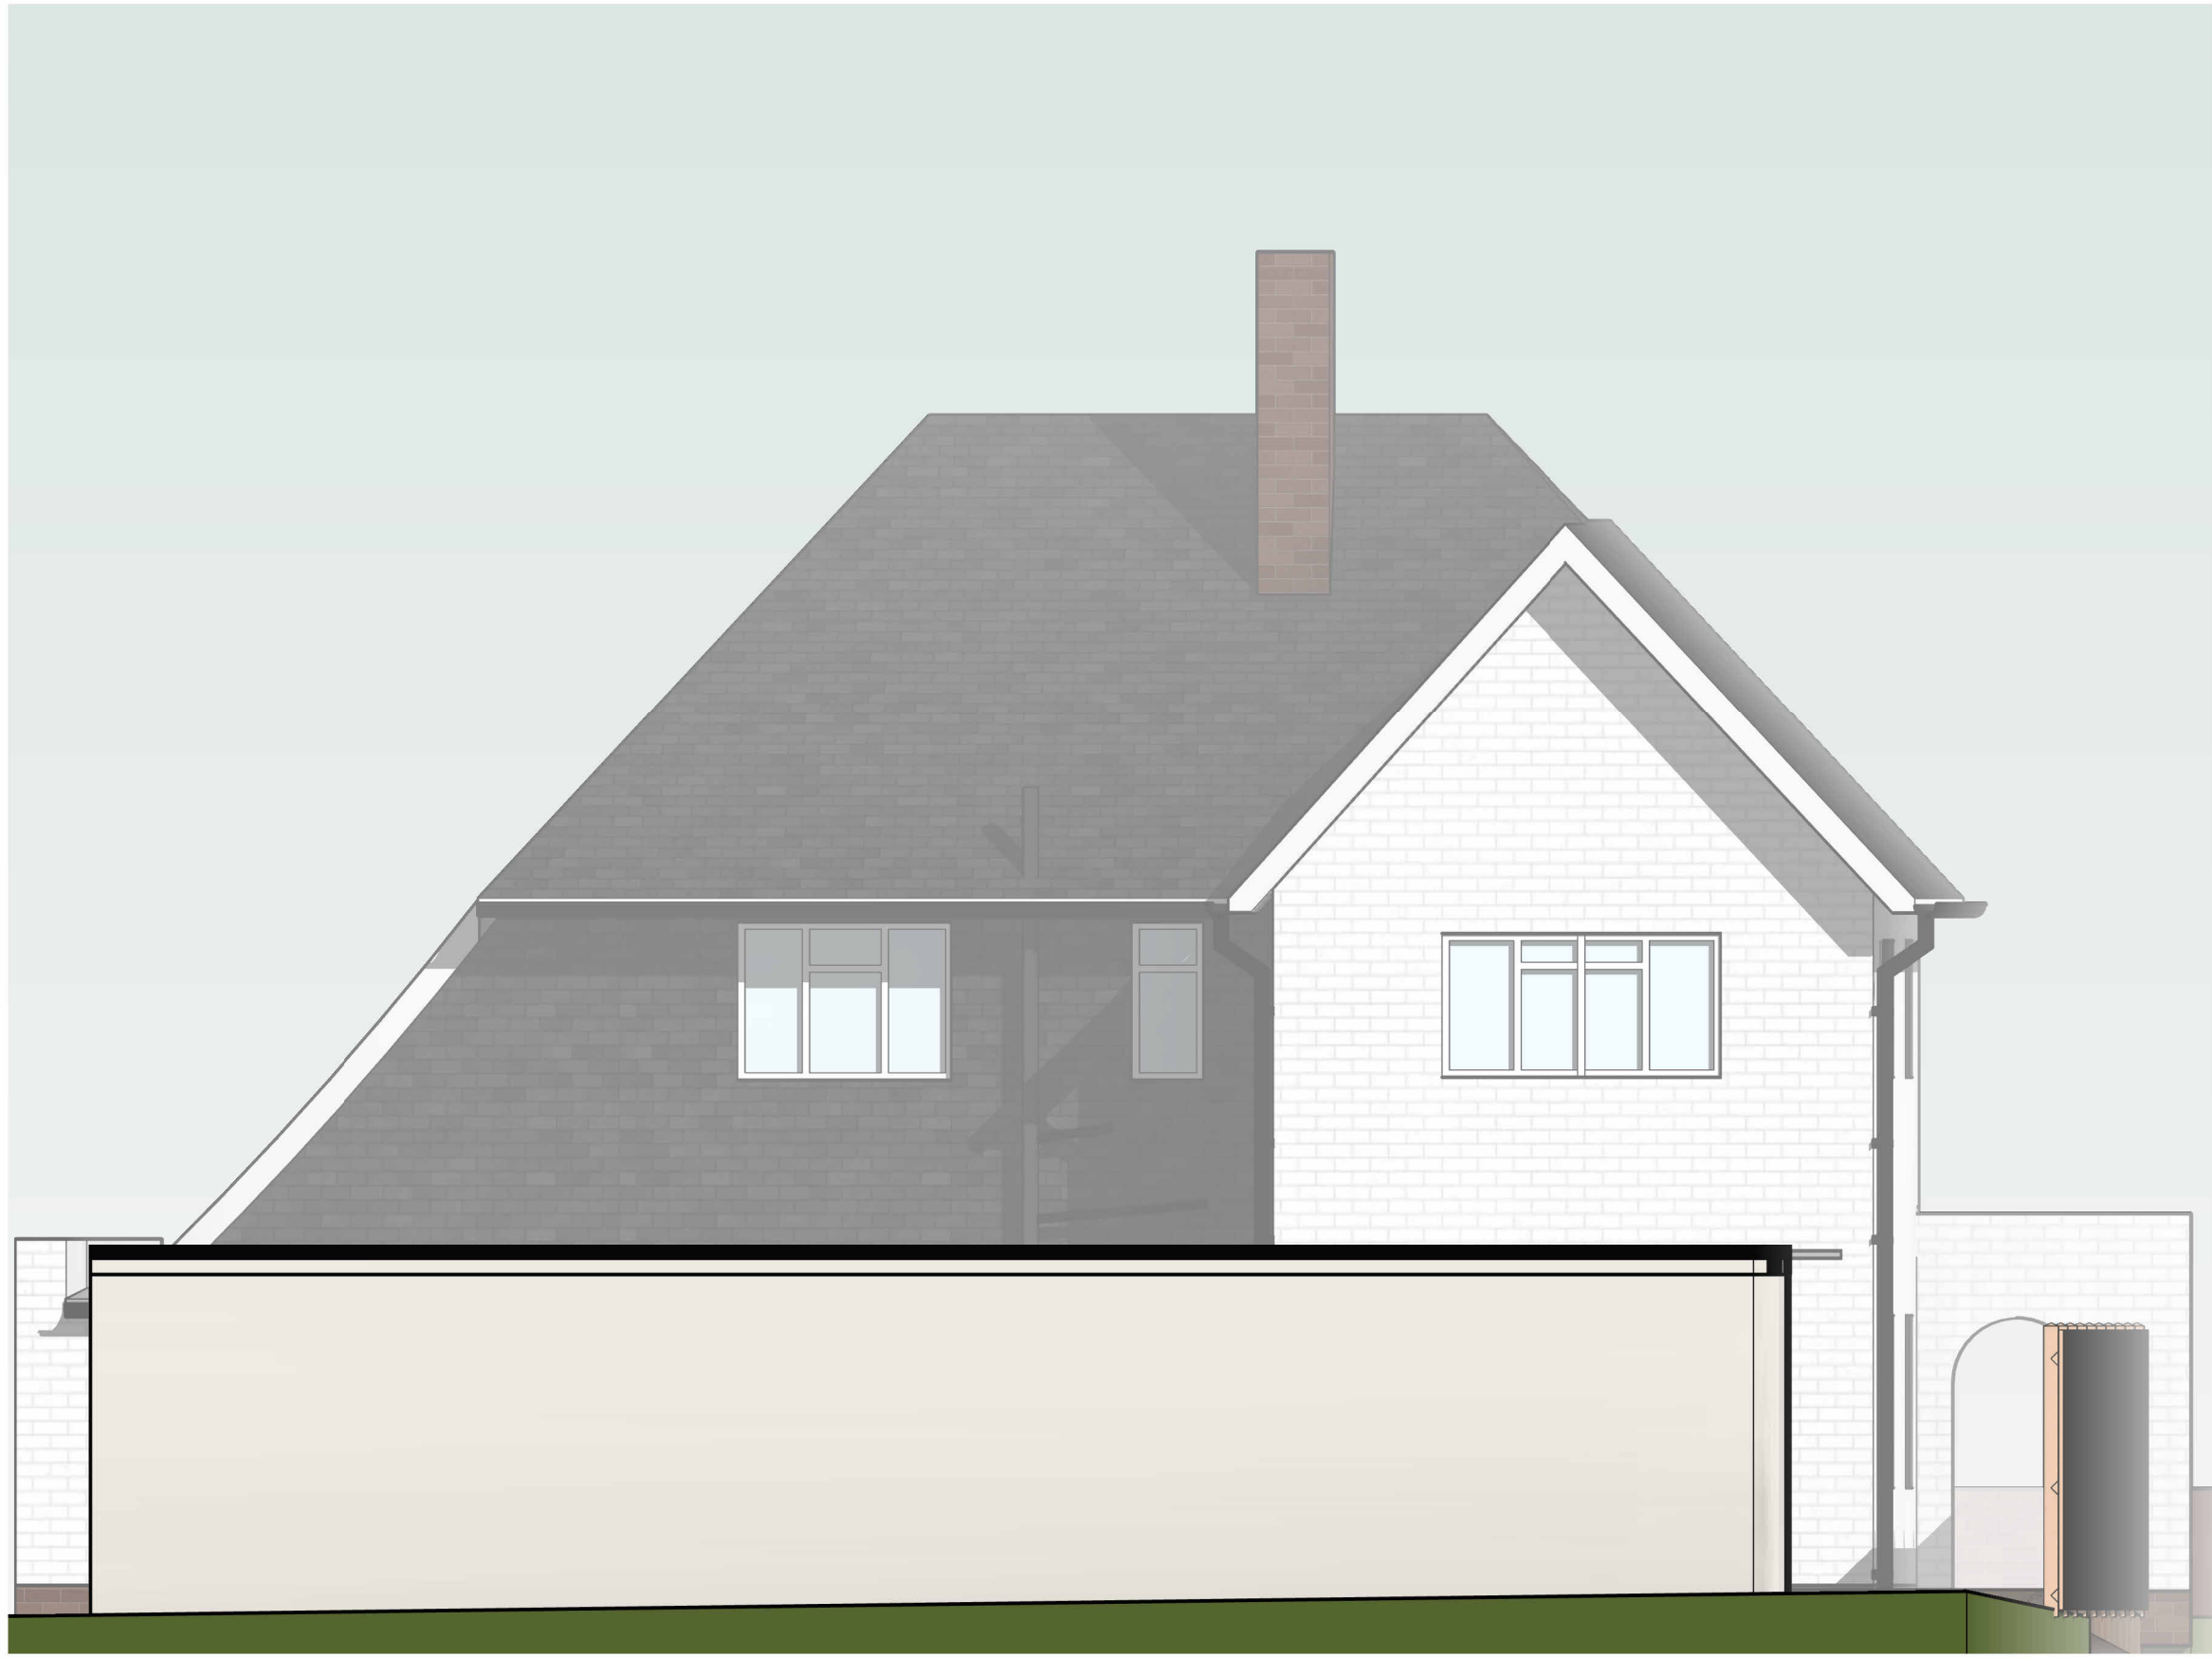


Elevation 1 - a (West)
1 : 50




Elevation 2 - a (East)
1 : 50



Elevation 3 - a (North)
1 : 50

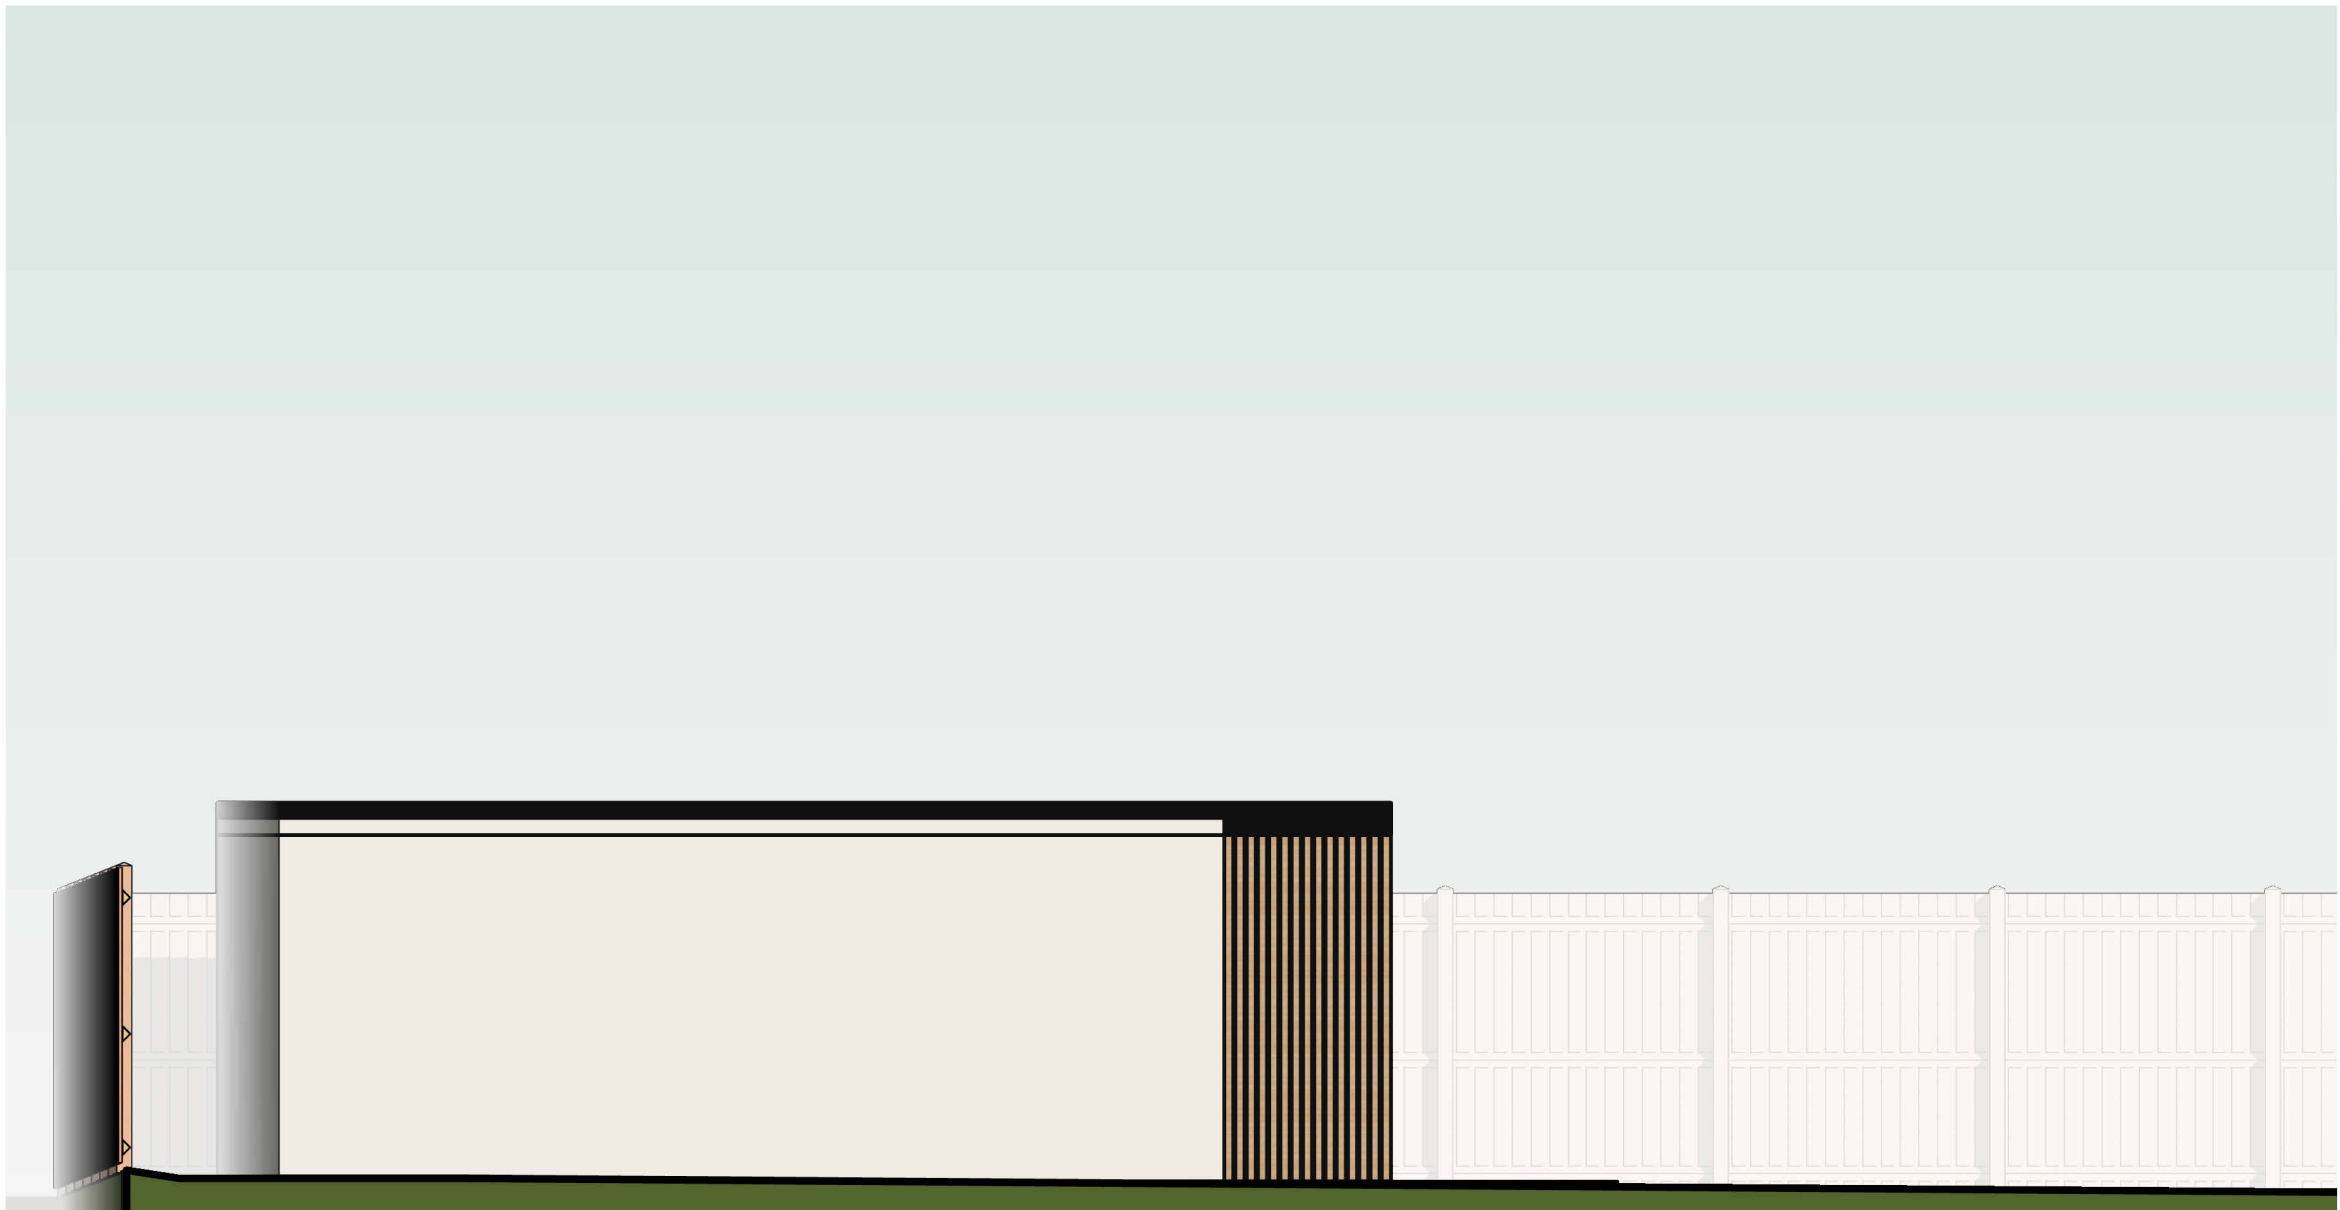

Elevation 4 - a (South)
1 : 50

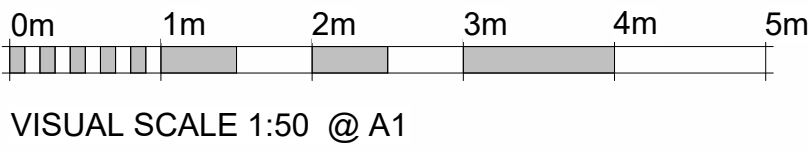

- Notes:
1. THE COPYRIGHT OF THIS DRAWING IS VESTED IN ARCHEVOLVE AND IT MAY NOT BE REPRODUCED IN WHOLE OR PART OR USED FOR THE MANUFACTURE OF ANY ARTICLE WITHOUT THE EXPRESS PERMISSION OF THE COPYRIGHT HOLDERS.
 2. WORK TO FIGURED DIMENSIONS ONLY.
 3. THIS DRAWING IS TO BE READ IN CONJUNCTION WITH ALL RELEVANT ARCHITECT'S, SERVICE ENGINEER'S AND ARCHEVOLVE AND SPECIFICATIONS.

Rev_A	Updated Elevation Titles	AP	03/03/26
Revision Number	Revision Description	Issued by	Revision Date
DATE:	STATUS:	SHEET SIZE:	
02/15/26	PLANNING ISSUE	A1	
SCALE:	DRAWN:	CHECKED:	
1 : 50	AP		
CLIENT:		SITE ADDRESS:	
Gian & Maria		43 Aldsworth Avenue	
		Worthing,	
		BN12 4XG	

DRAWING: Demolish and Rebuilt 5 Bed House
TITLE: Proposed Elevations
REVISION: Rev_A
DRAWING NO: APC/180/26/02
PROJECT NO:

ARCHEVOLVE

✉ // design @archevolve.co.uk

WEB // www. archevolve.co.uk

☎ // 01798 879894

📷

📱

CIAT
CHARTERED PRACTICE