A3 PAPER SIZE

T.P. OFFICE COPY

ADUR & WORTHING
PLANNING SERVICES
PLAN: AWDM/ 0639/13
DATE ~~VALID~~ Rec'd 17.7.13

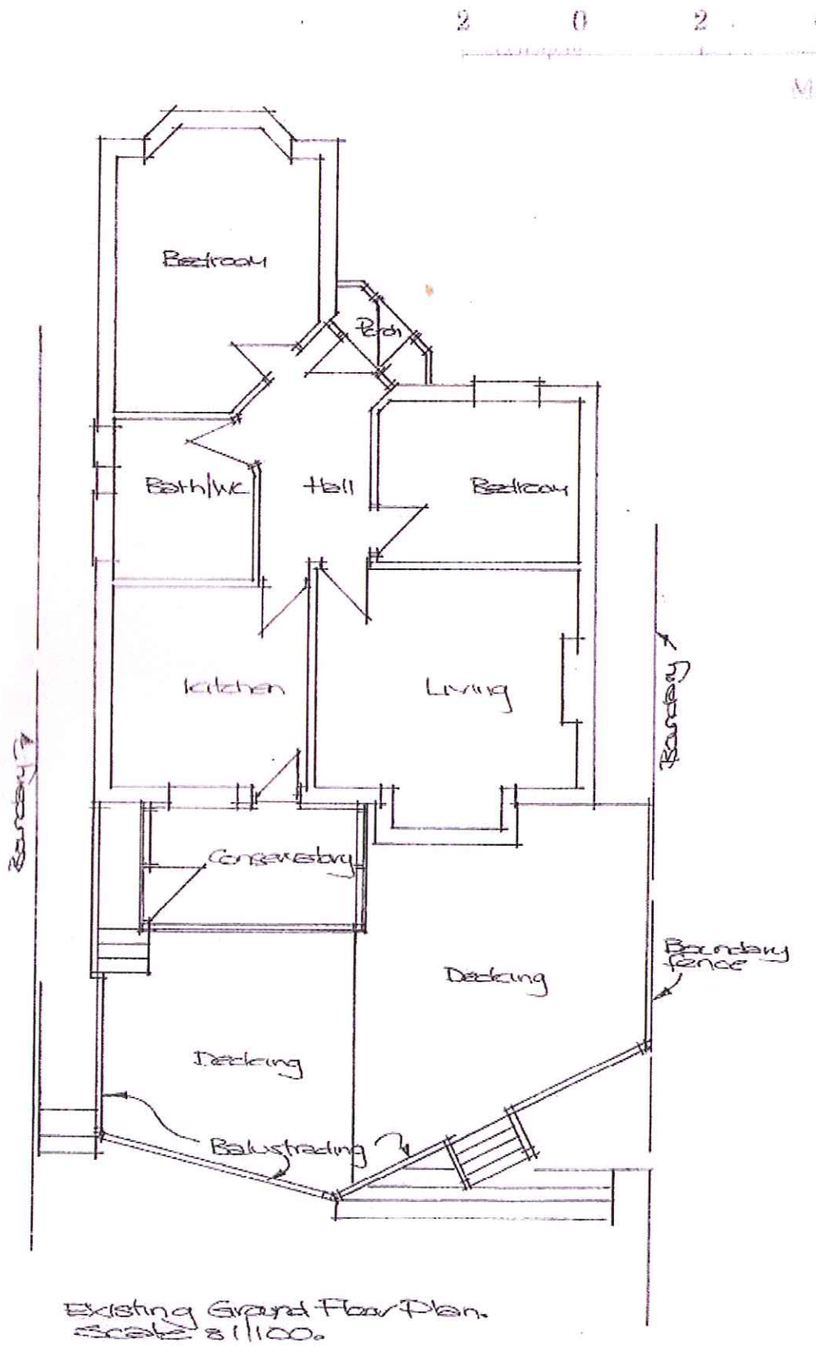

Existing Ground Floor Plan.
Scale 1:100.

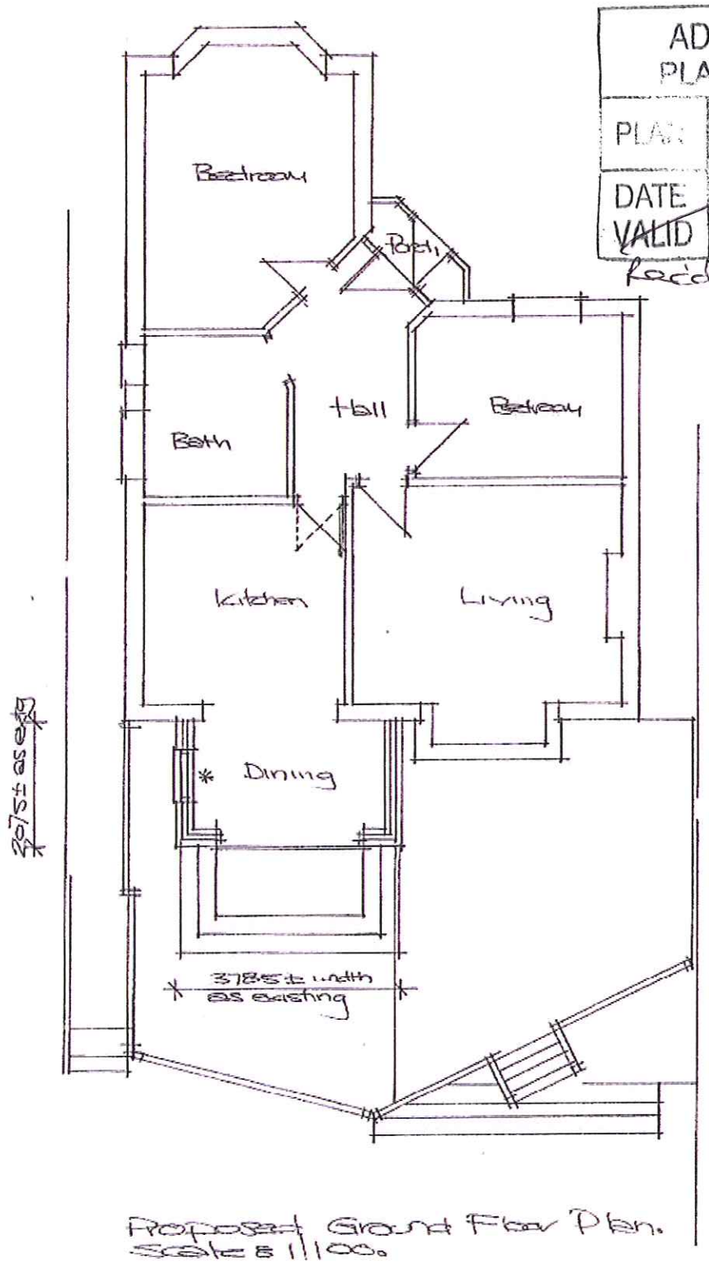

Proposed Ground Floor Plan.
Scale 1:100.

Amendment
A 15/07/2013 - High level window added to side elevation marked thus:-

Paul Trussler
44 Firle Road
Lancing
West Sussex
BN15 0NZ

External & internal alterations:
27 FIRLE ROAD LANCING
WEST SUSSEX BN15 0NY

Drawing No. 212/451/3A