



1 Blockplan

SCALE :: 1:500

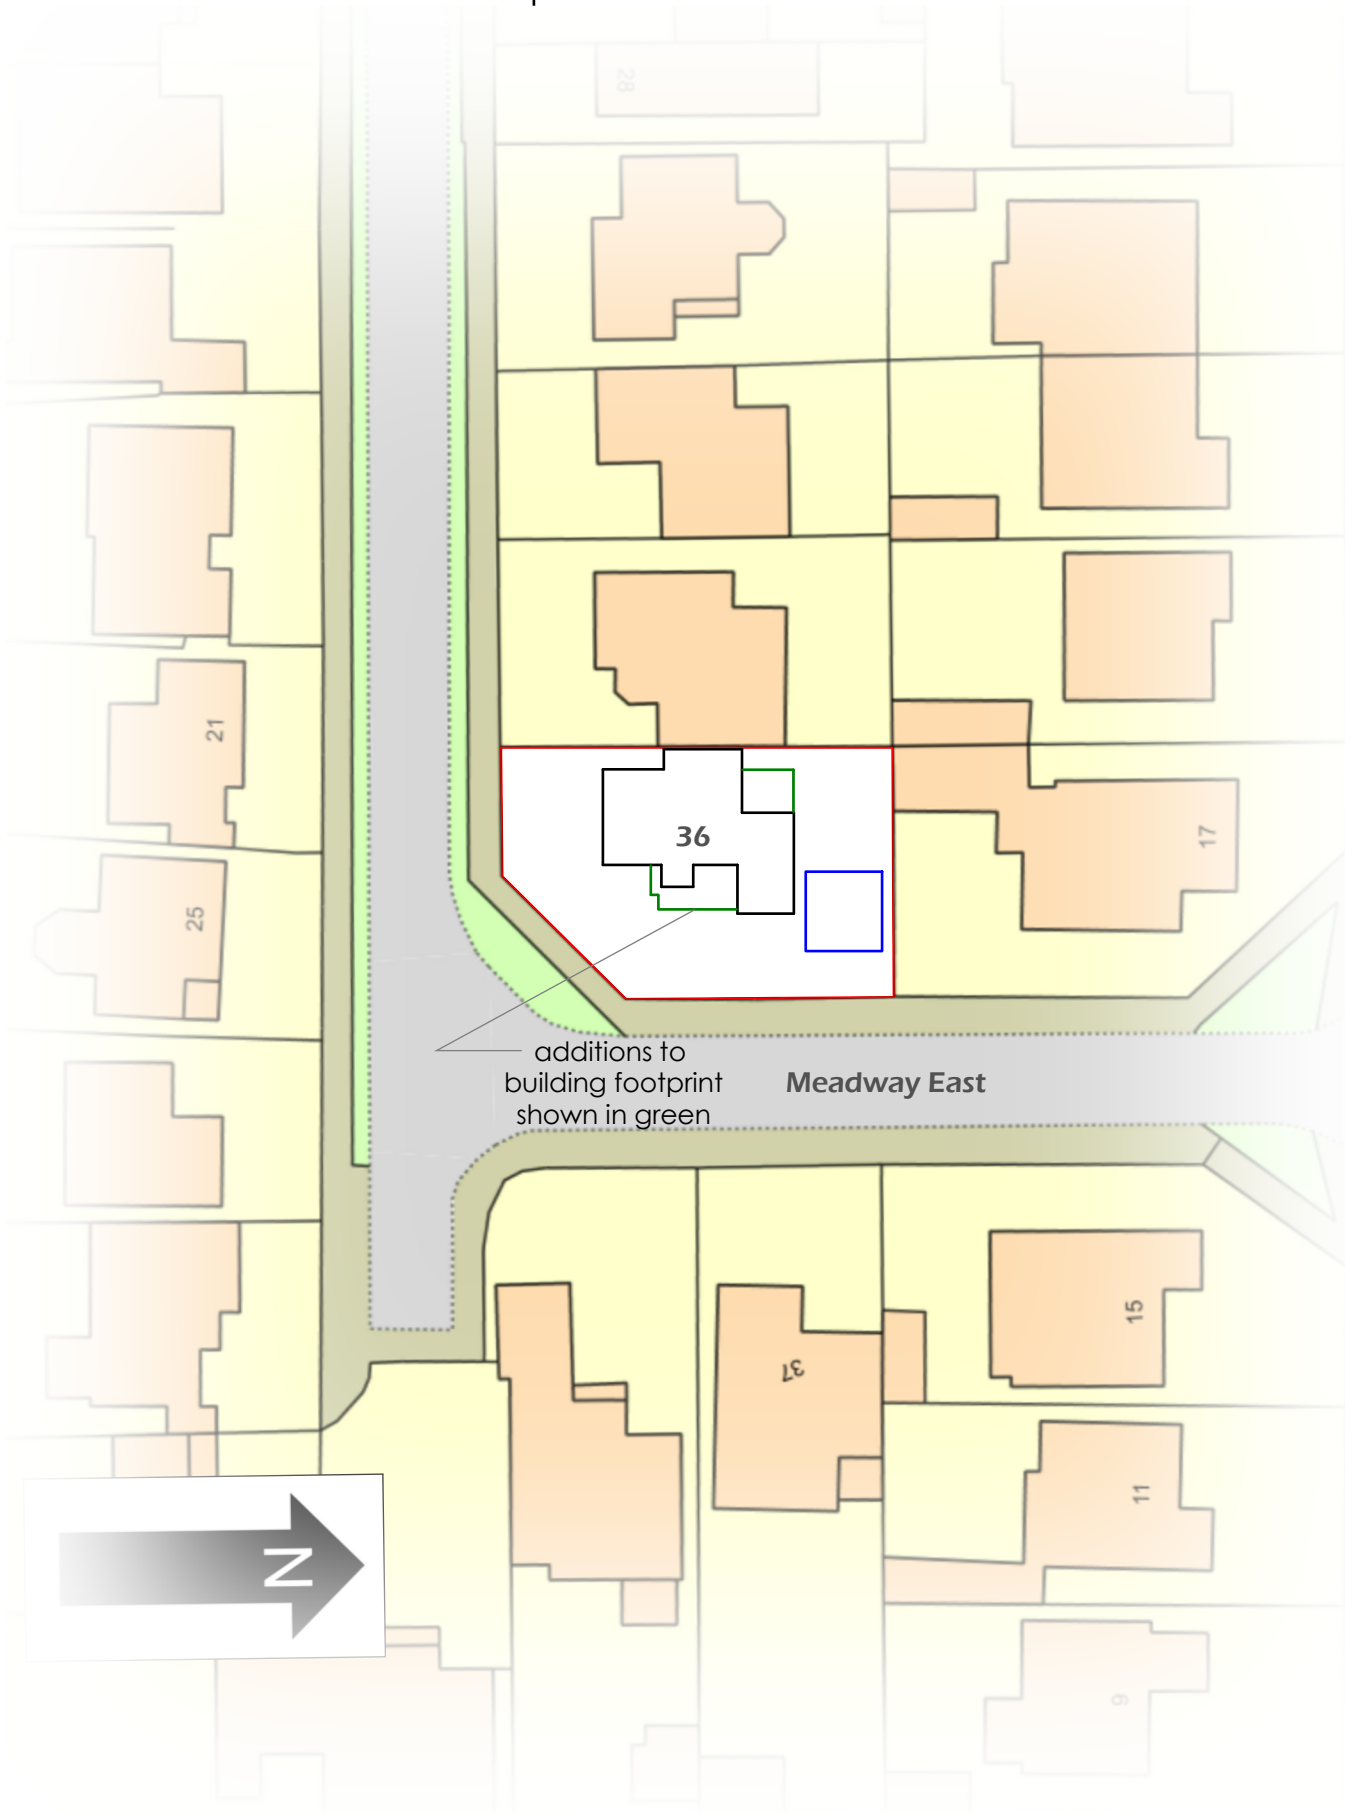


2 Roofplan - existing

SCALE :: 1:200

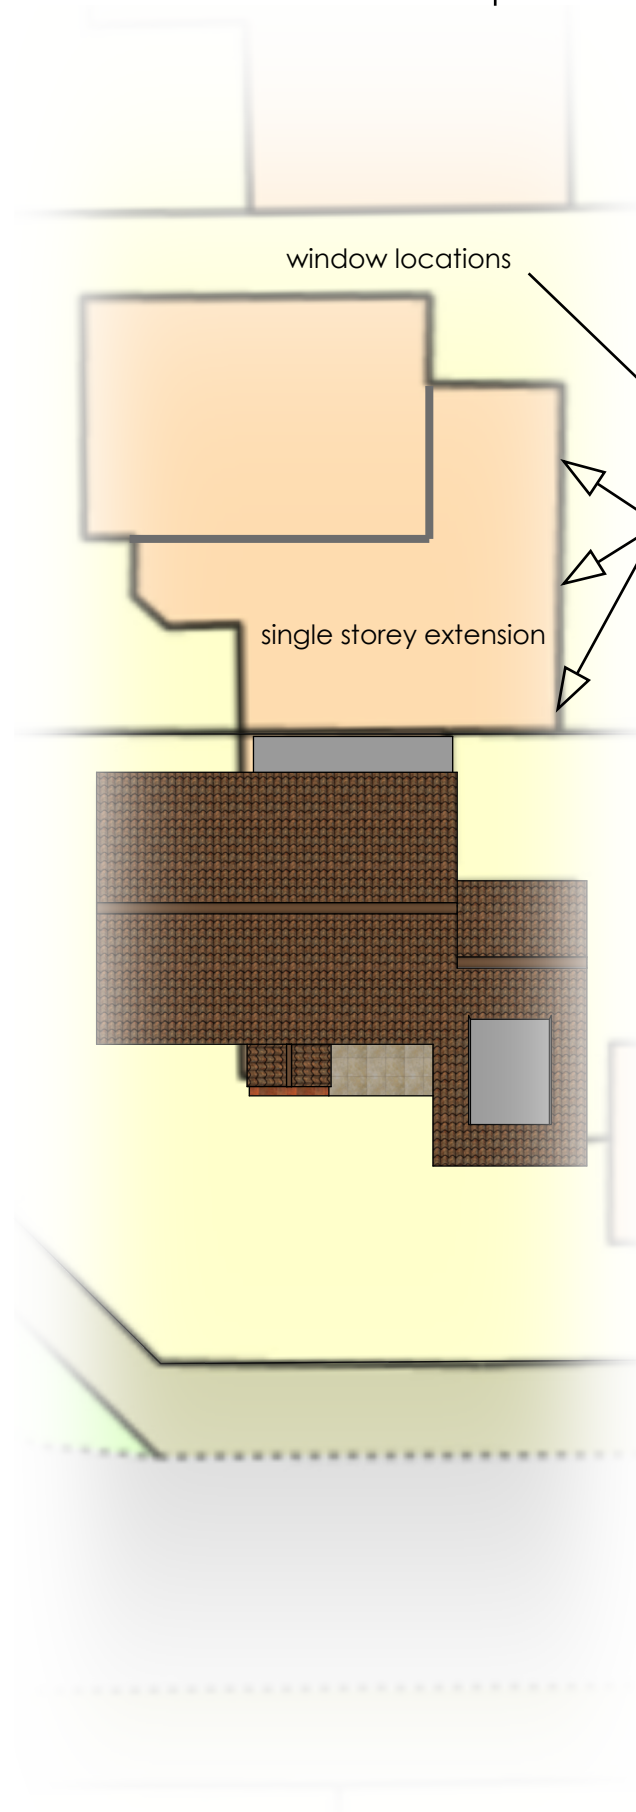

3 Roofplan - proposed

SCALE :: 1:200

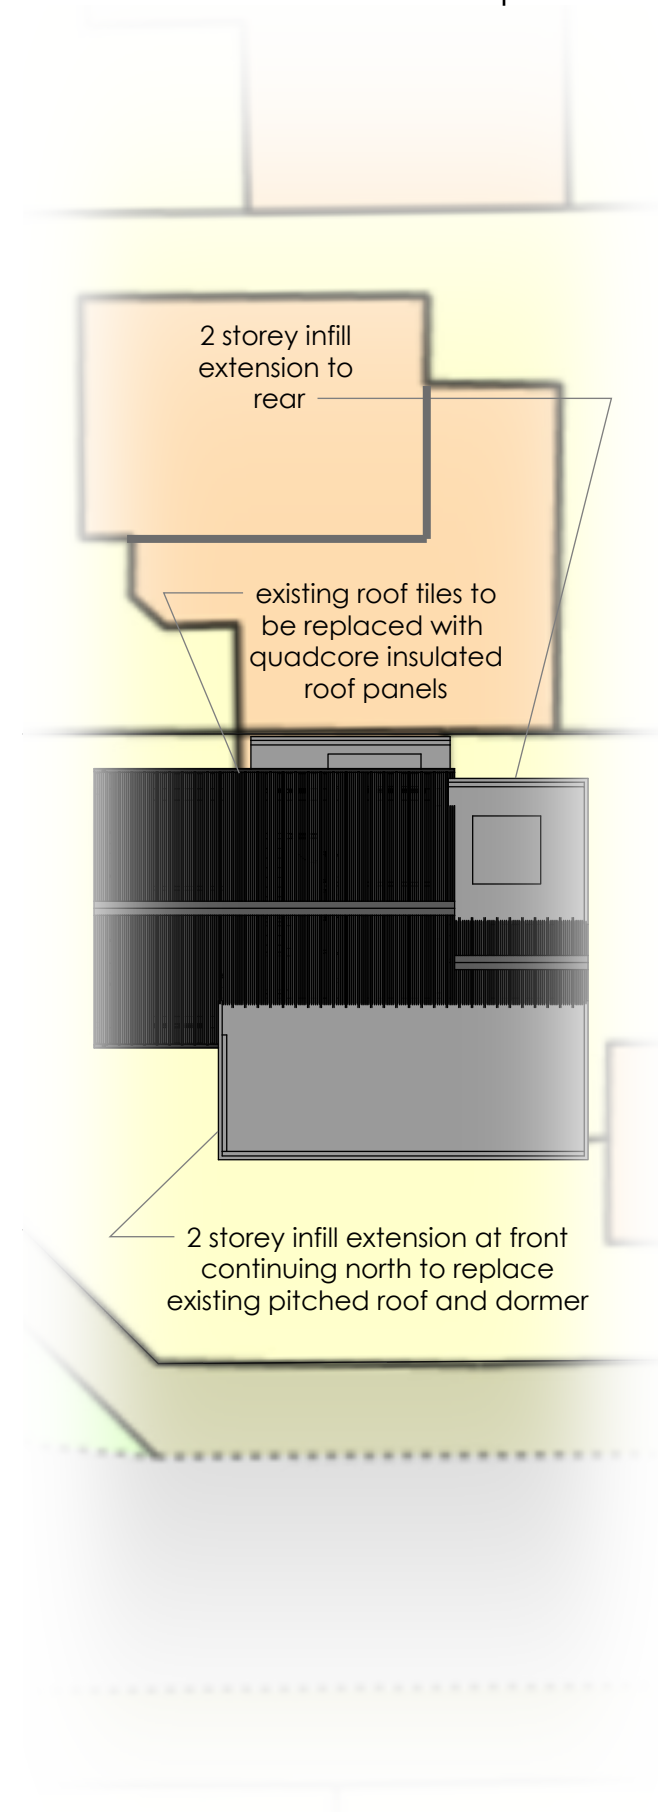

B.01 - Block/Roofplan

- B.02 - Elevations Existing
- B.03 - Elevations Proposed
- B.04 - Floorplans Existing/Proposed
- B.05 - Perspective Images Existing
- B.06 - Perspective Images Proposed

Phill Stone

36 Meadway East,
Shoreham by Sea,
West Sussex,
BN43 5RF

2 Storey Infill Extension (front&rear)

Planning Application ref
.....

Created: 21 06 26
Modified: 06 08 26
Drawn By: S.W.
simon_walder@yahoo.co.uk



Block/Roofplan

B.01