



1 Floorplan 00 existing

SCALE :: 1:100

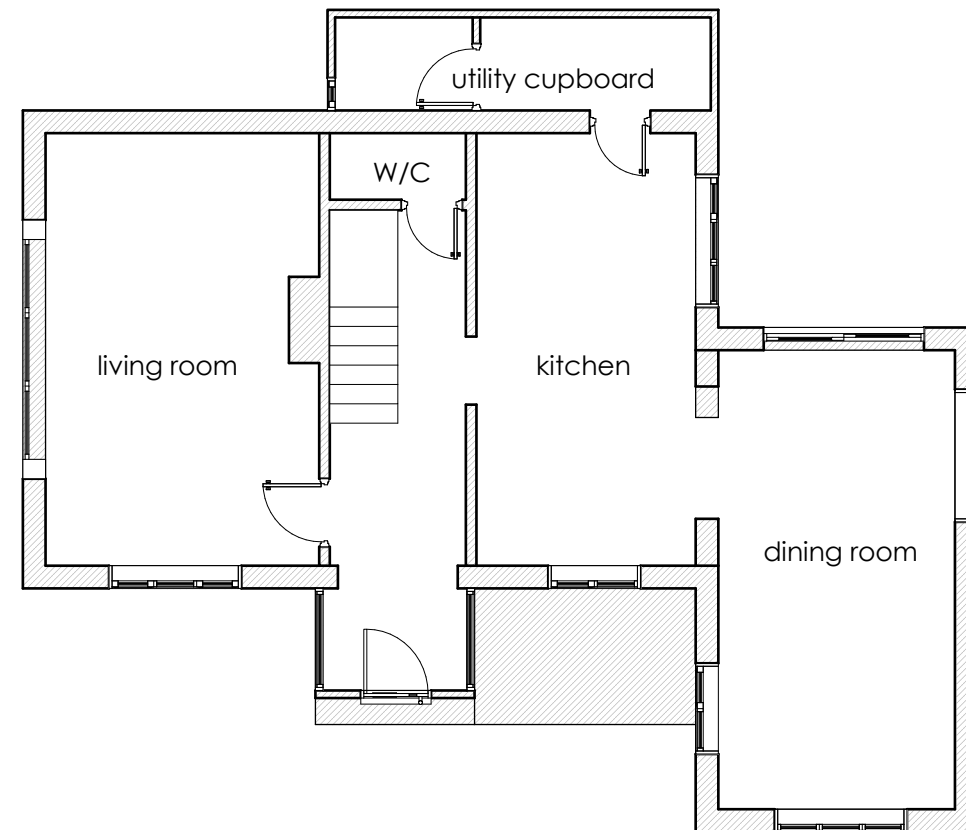


2 Floorplan 01 existing

SCALE :: 1:100

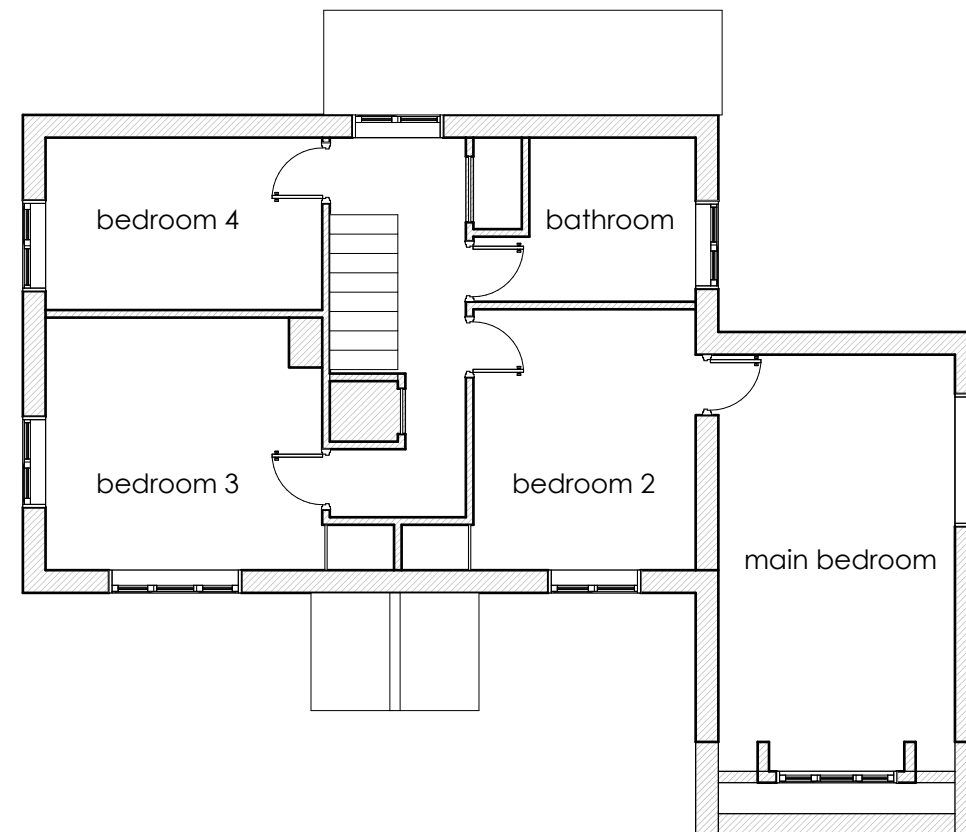



3 Floorplan 00 proposed

SCALE :: 1:100

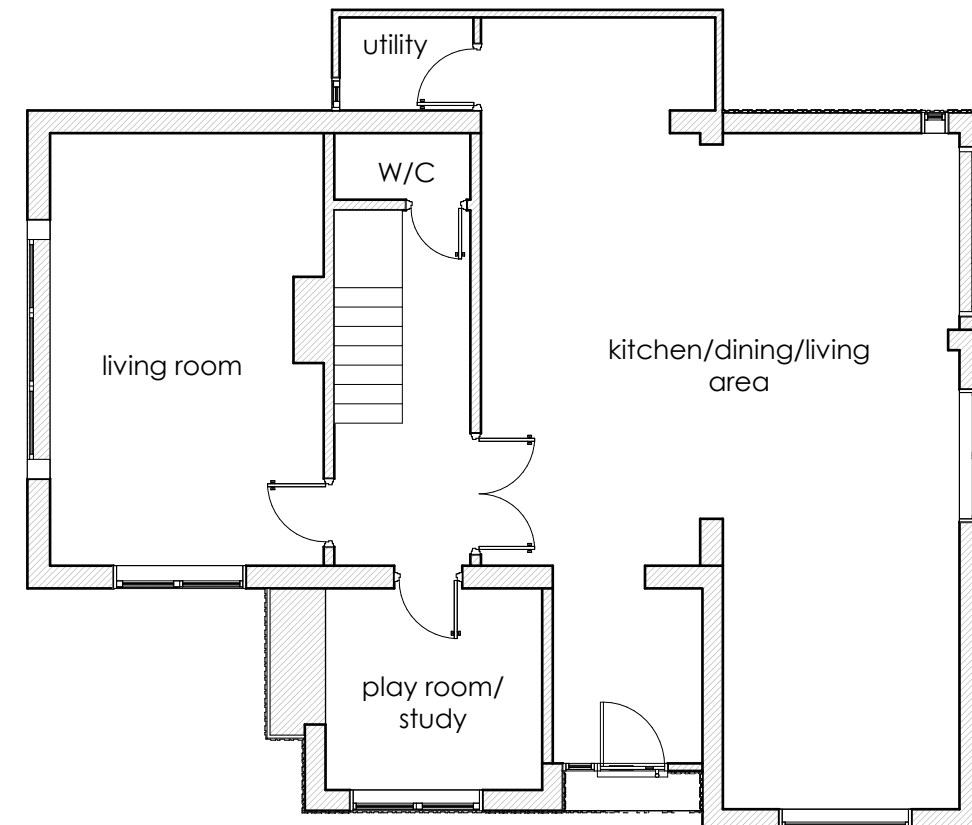

4 Floorplan 01 proposed

SCALE :: 1:100

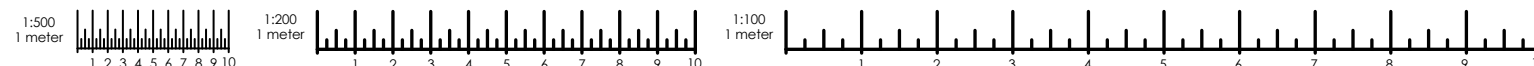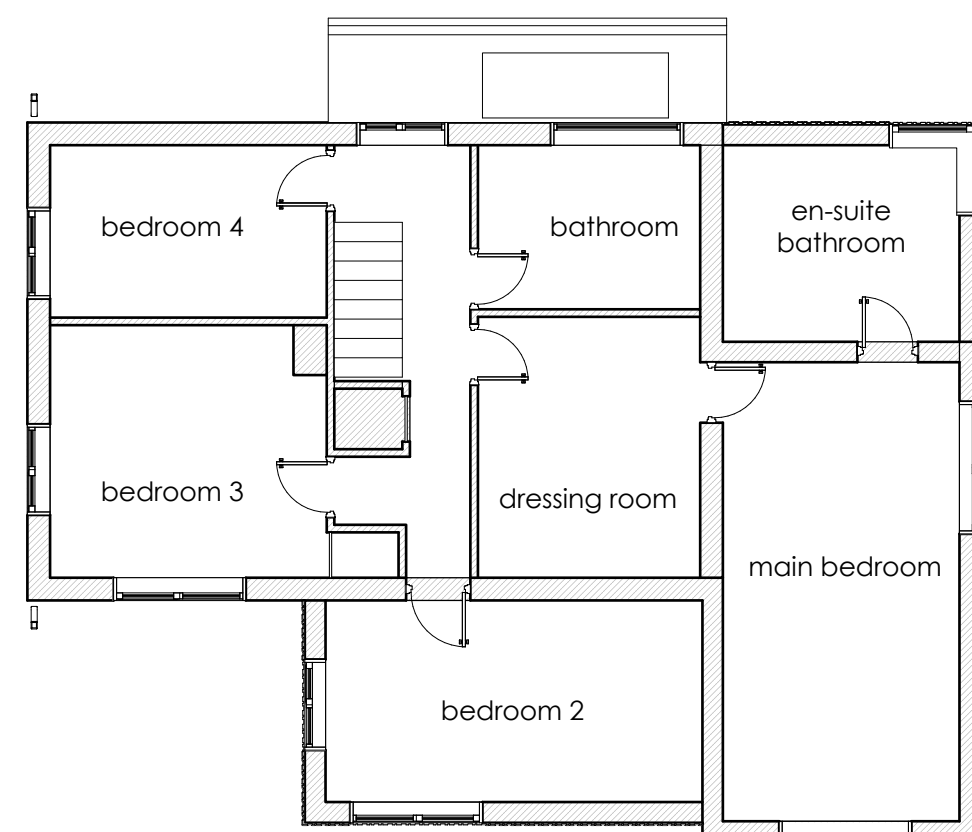

## Floorplans Existing/Proposed

B.01 - Block/Roofplan  
B.02 - Elevations Existing  
B.03 - Elevations Proposed  
**B.04 - Floorplans Existing/Proposed**  
B.05 - Perspective Images Existing  
B.06 - Perspective Images Proposed

**Phill Stone**  
36 Meadway East,  
Shoreham by Sea,  
West Sussex,  
BN43 5RF

**2 Storey Infill Extension  
(front&rear)**

Planning Application ref  
.....

Created: 21 06 26  
Modified: 06 08 26  
Drawn By: S.W.  
simon\_walder@yahoo.co.uk