
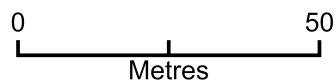


1:1250 Site Location Plan

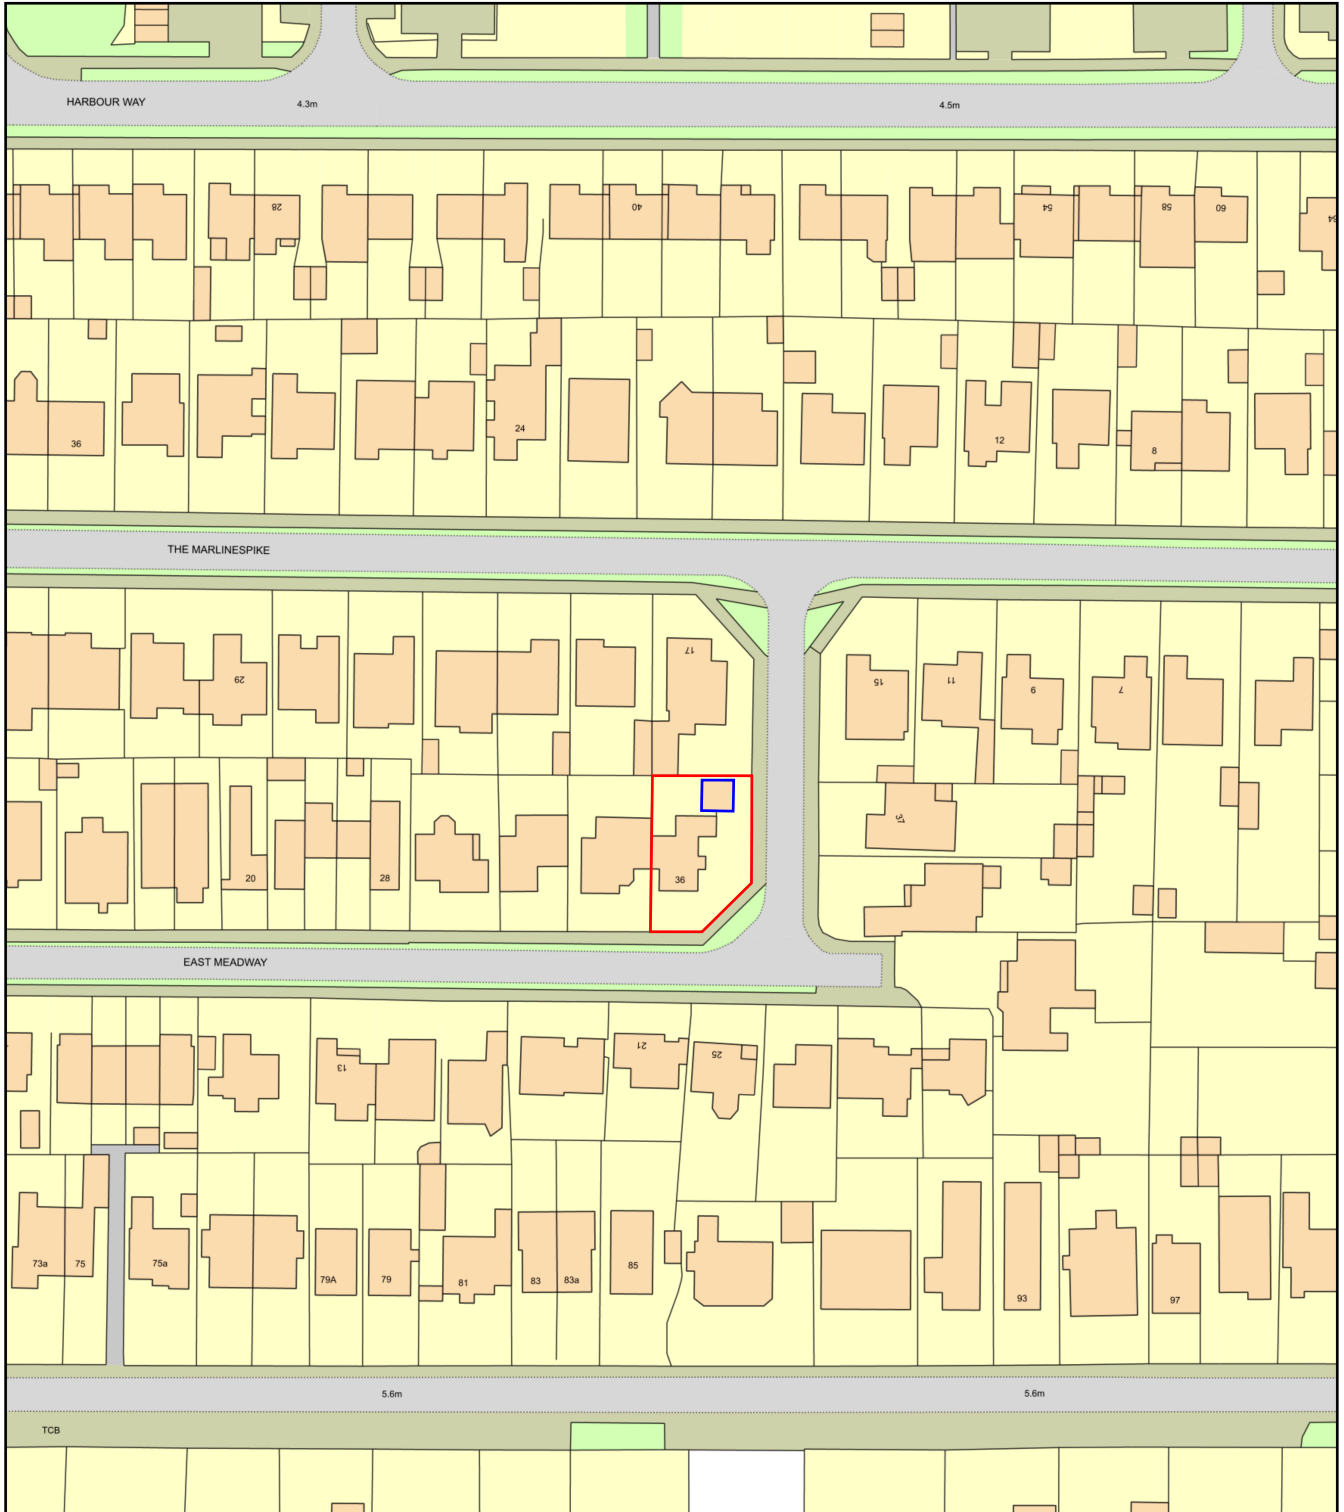

Plan Produced for: Phill Stone

Date Produced: 07 Jul 2026

Plan Reference Number: TQRQM26188201734647

Scale: 1:1250 @ A4