NOTES

ORIGINAL A0

DO NOT SCALE FROM THIS DRAWING.
ALL DIMENSIONS TO BE CHECKED ON SITE.
COPYRIGHT PROTECTED.



on
green

EXTERNAL SIGN NO. 1
Existing 'hero' green external cladding sprayed black. New flex face sign to full extent of window. Black halo lit letters on white background. Allow for 20mm black border and returns to background
White: RAL 9003

PART SOUTH EAST ELEVATION - @ 1:100

HIGH LEVEL SCOPE OF WORKS

EXTERNAL SIGNAGE WORKS
Refer to existing drawings 2000, 2001 and photopacks for details of existing signs.
Refer to specific notes re: works required to proposed signs
Generally existing signs to be replaced in like for like location.
Allow for making good any holes in building fabric following removal of existing signs

INTERNAL SIGNAGE WORKS
Refer to existing drawings 2000, 2001 and photopacks for details of existing signs.
Refer to specific notes re: works required to proposed signs
Generally existing signs to be replaced in like for like location.
Allow for making good any holes in building fabric following removal of existing signs

CAR PARK SIGNAGE
Refer to drawings 9001 and 9002 for location and details.
Allow for Vinyl wrapping to existing signs
Allow for new Acrylic letters to existing totem.

COLLECT BY CAR
Not applicable

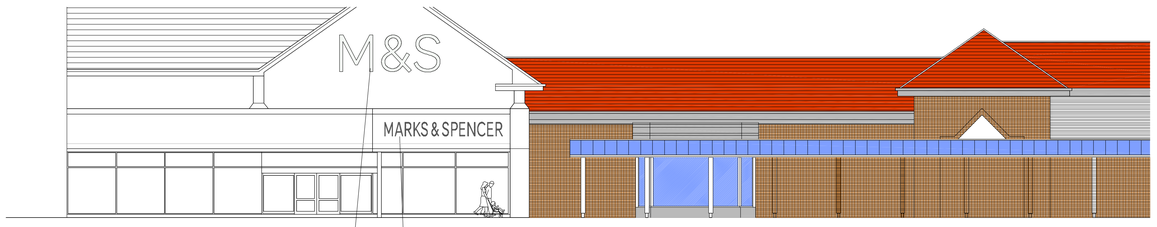

EXTERNAL SIGN NO. 2
Install front illuminated individual letters on to brickwork. White opal acrylic fronts with black returns
White: RAL 9003
Black: RAL 9005

EXTERNAL SIGN NO. 3 (Shown on angle)
Replace existing fascia sign on angle. Black halo lit letters on new white background. Allow for spraying adjacent 'hero' green external fascia resprayed white.
White: RAL 9003
Black: RAL 9005

PART SOUTH EAST ELEVATION - @ 1:100



EXTERNAL SIGN NO. 3 (True elevation)

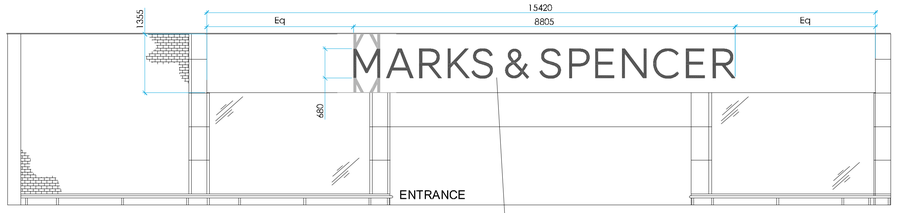

INTERNAL SIGN NO. 4
New halo illuminated individual black letters on new white fascia
White: RAL 9003
Black: RAL 9005

PART INTERNAL SHOPPING MALL ENTRANCE - @ 1:50 (INCLUDING SETTING OUT DETAIL)

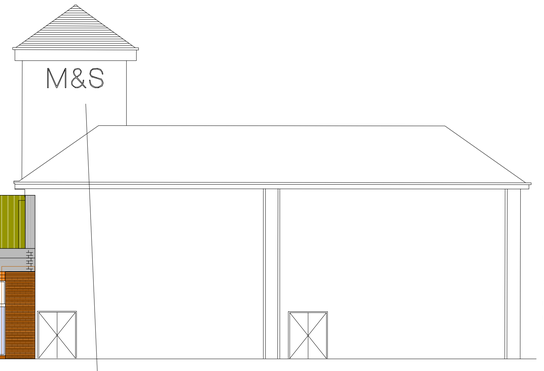

EXTERNAL SIGN NO. 6
Replace existing acrylic faces and lights to each letter.
Acrylic face to be opal white

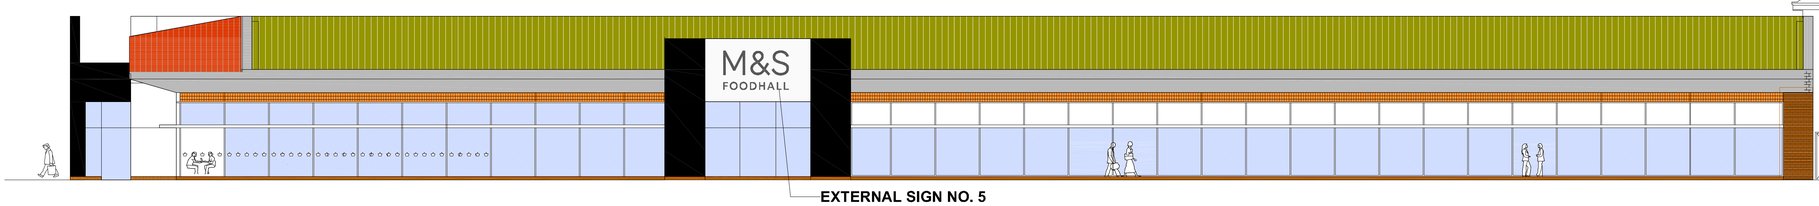

EXTERNAL SIGN NO. 5
Existing 'hero' green external cladding sprayed black. New flex face sign to full extent of window. Black halo lit letters on white background. Allow for 20mm black border and returns to background
White: RAL 9003
Black: RAL 9005

PART NORTH EAST ELEVATION - @ 1:100

Note! ALL DIMENSIONS ARE APPROXIMATE

REV	DATE	DESCRIPTION	DRAWN	CHECKED
01	23.07.15	UPDATED AS PER SCOPING NOTES	MF	IC

LOCATION PLAN

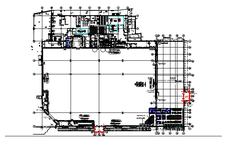

M&S
EST. 1884

STORE NAME
M&S SHOREHAM-BY-SEA
COUNTRY
UNITED KINGDOM
PROJECT

DRAWING
PROPOSED
EXTERNAL ENTRANCE / EXIT
ELEVATIONS

CONSULTANT
DARNTONEGS
DISCIPLINE DESCRIPTION
ARCHITECT
CONSULTANT LOGO
darntonegs
ARCHITECTURE
LEEDS LONDON BRISTOL
Bristol Office:
Westpoint, 76 Queens Road, Clifton, Bristol, BS8 1QU
T: 0117 955 9753 F: 0117 921 1534 www.darntonegs.com

SCALE	PAPER SIZE	DATE	DRAWN	CHECKED
VARIOUS	A0	02.06.15	CW	MF

STORE NUMBER	PROJECT No	DISCIPLINE CODE	DRAWING No
3104	SHH105	A	2010

CONSULTANT PROJECT No	STATUS	REVISION
9889	T	01

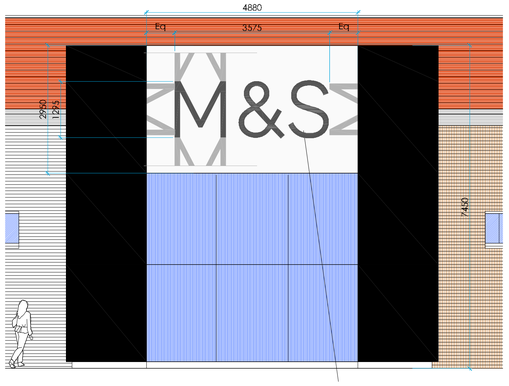

SIGN 1 SETTING OUT DETAIL Scale 1:50

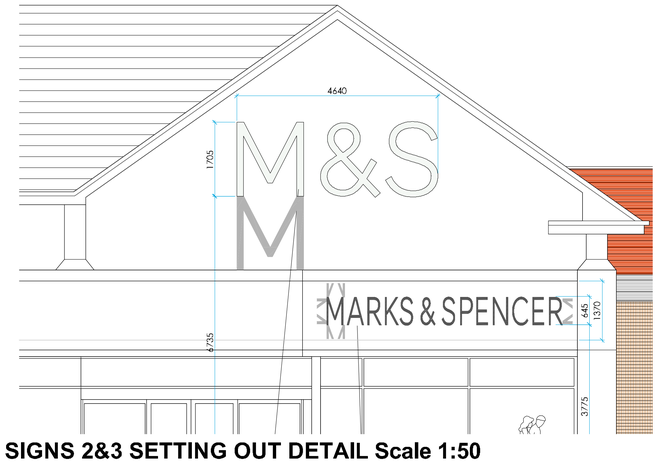

SIGNS 2&3 SETTING OUT DETAIL Scale 1:50

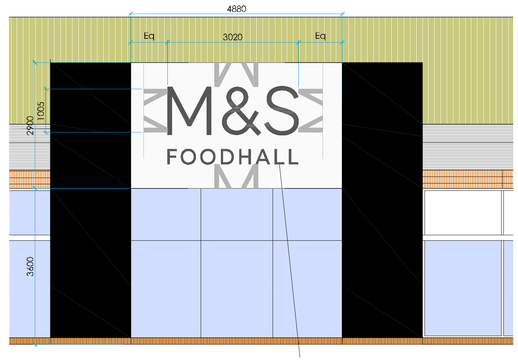

SIGN 5 SETTING OUT DETAIL Scale 1:50

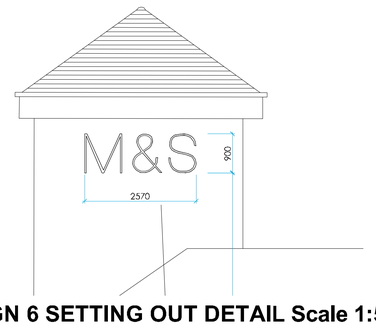

SIGN 6 SETTING OUT DETAIL Scale 1:50