NOTES

ORIGINAL A0

DO NOT SCALE FROM THIS DRAWING.
ALL DIMENSIONS TO BE CHECKED ON SITE.
COPYRIGHT PROTECTED.



EXTERNAL SIGN NO. 1
3d effect Illuminated individual 'M&S' letters fixed into 'hero' green external cladding.

PART SOUTH EAST ELEVATION - @ 1:100



EXTERNAL SIGN NO. 2
3d effect individual 'M&S' illuminated letters fixed into external masonry cavity wall.

EXTERNAL SIGN NO. 3
3d effect internally illuminated 'Marks & Spencer' letters on 'hero' green metal fascia.

PART SOUTH EAST ELEVATION - @ 1:100

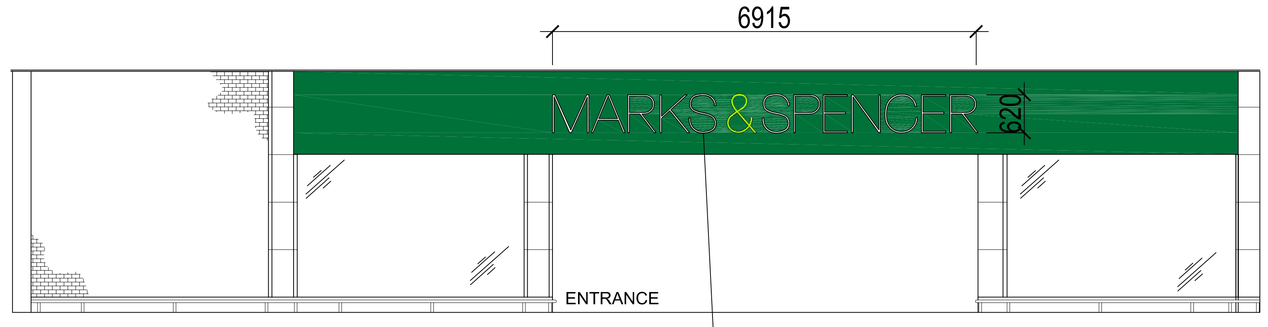

INTERNAL SIGN NO. 4
Non-illuminated individual 'M&S' letters mounted on 'hero' green timber fascia.

PART INTERNAL SHOPPING MALL ENTRANCE - @ 1:50

Note! ALL DIMENSIONS ARE APPROXIMATE

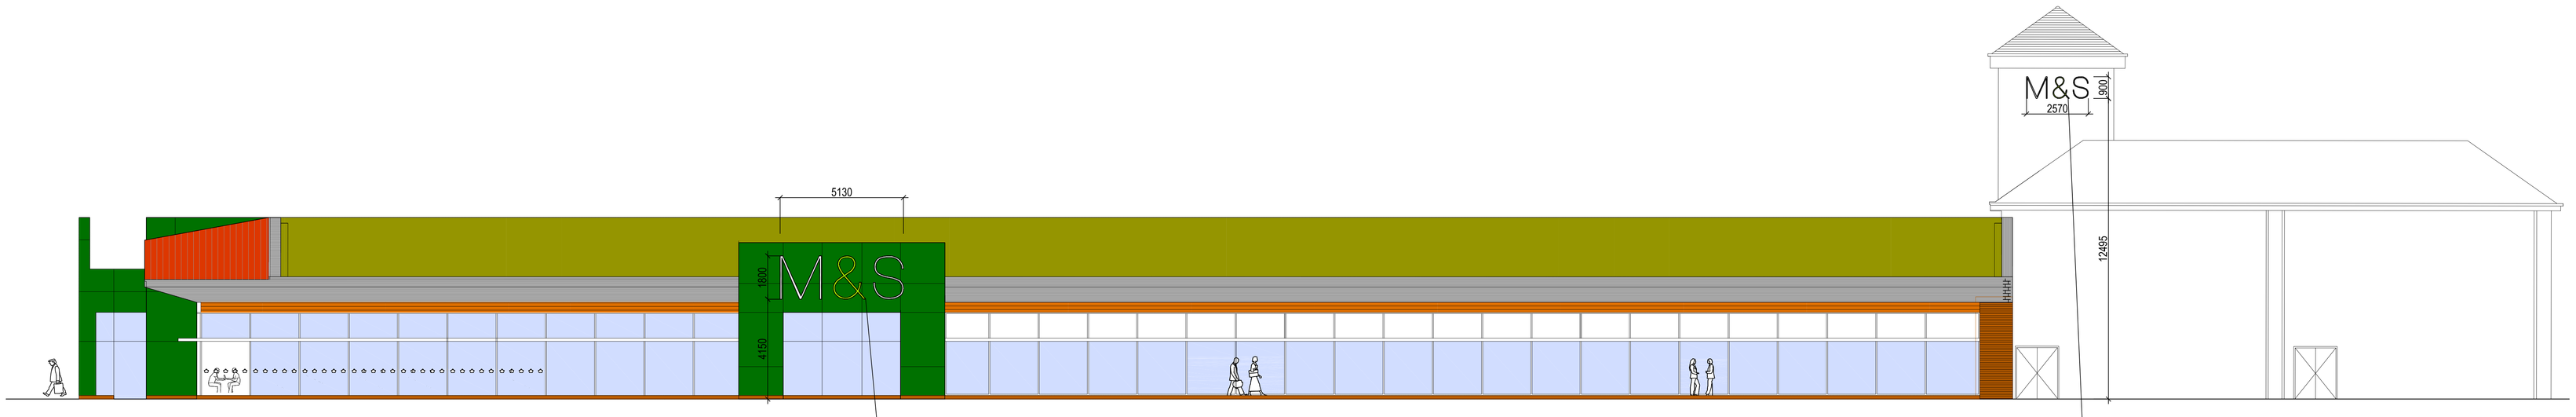

EXTERNAL SIGN NO. 5
3d effect Illuminated individual 'M&S' letters fixed into 'hero' green external cladding.

EXTERNAL SIGN NO. 6
3d effect Illuminated individual 'M&S' letters fixed into external masonry cavity wall.

PART NORTH EAST ELEVATION - @ 1:100

REV	DATE	DESCRIPTION	DRAWN	CHECKED
01				

LOCATION FIGURE

M&S
EST. 1884

STORE NAME
M&S SHOREHAM-BY-SEA
COUNTRY
UNITED KINGDOM
PROJECT

DRAWING
EXISTING
EXTERNAL ENTRANCE / EXIT
ELEVATIONS

CONSULTANT
DARNTONEGS
DISCIPLINE DESCRIPTION
ARCHITECT
CONSULTANT LOGO

darntonegs
ARCHITECTURE
LEEDS LONDON BRISTOL
Bristol Office:
Westpoint, 78 Queens Road, Clifton, Bristol, BS8 1QU
T: 0117 965 6785 F: 0117 921 1594 www.darntonegs.com

SCALE	PAPER SIZE	DATE	DRAWN	CHECKED
VARIOUS	A0	24.04.15	PW	MF

STORE NUMBER	PROJECT No	DISCIPLINE CODE	DRAWING No
3104	SHH104	A	2000

CONSULTANT PROJECT No	STATUS	REVISION
9889	F	00