NOTES ORIGINAL A0

DO NOT SCALE FROM THIS DRAWING.
ALL DIMENSIONS TO BE CHECKED ON SITE.
COPYRIGHT PROTECTED.

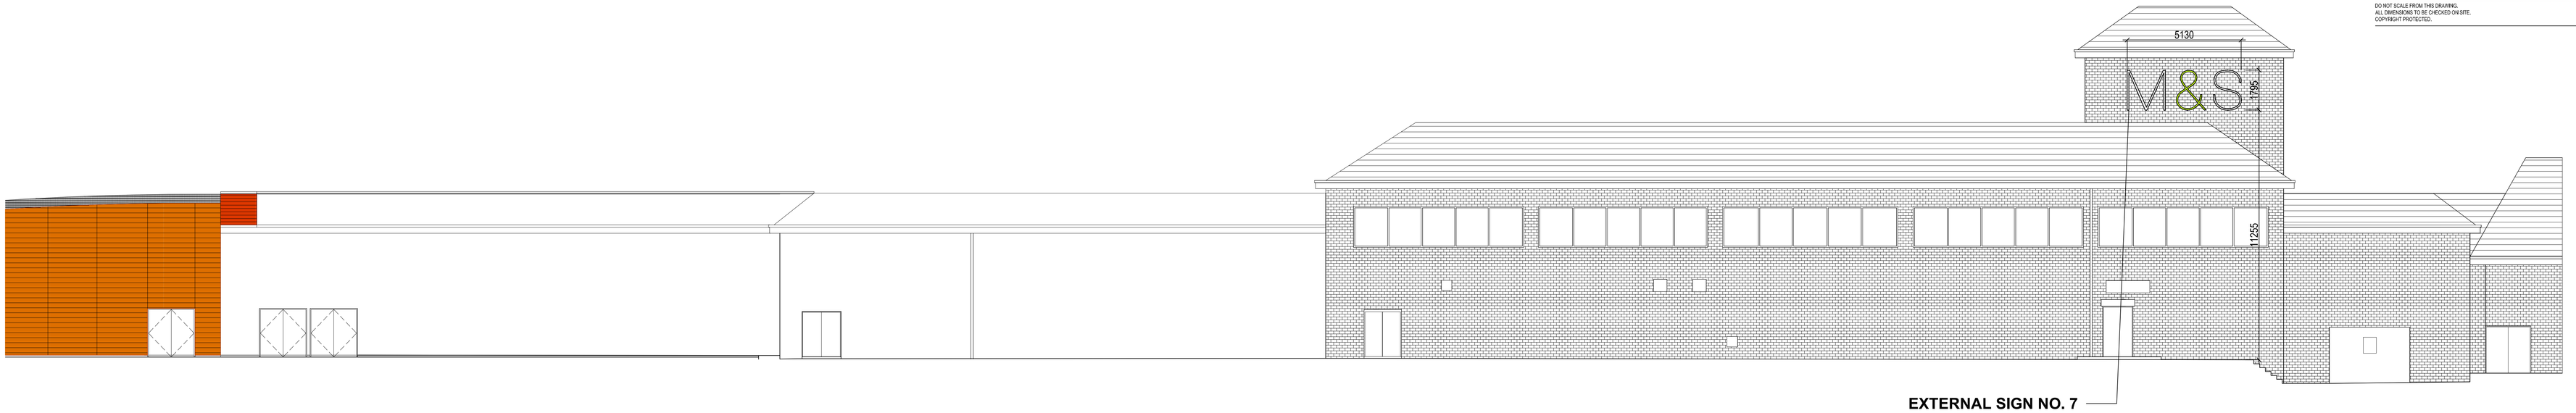

EXSTING NORTH WEST ELEVATION - @ 1:100



EXSTING SOUTH WEST ELEVATION - @ 1:100



EXISTING CAR PARK ENTRANCE TOTEM @ 1:20

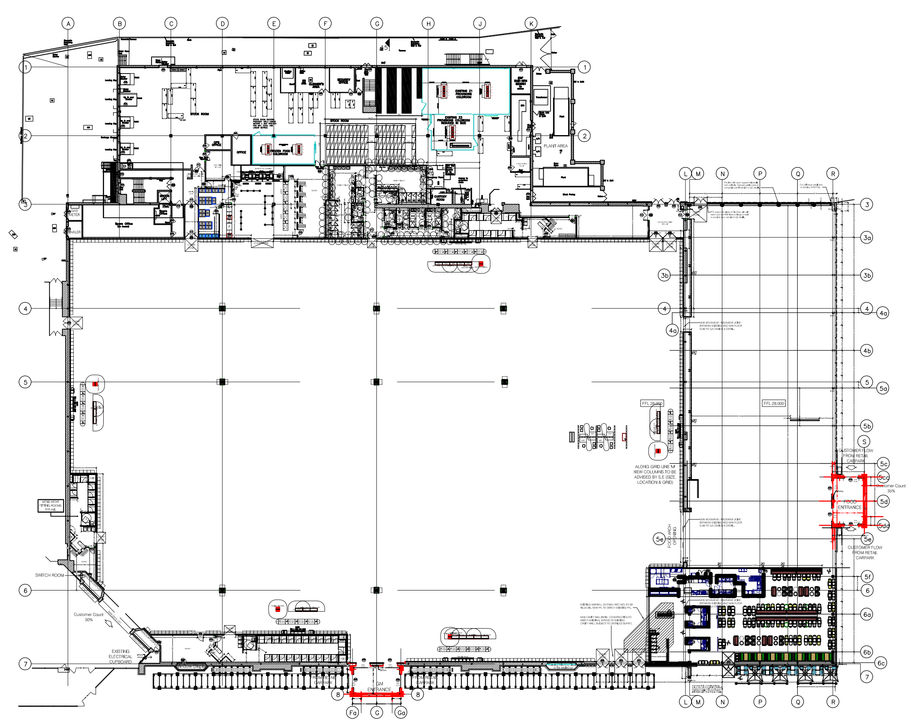

EXSTING PLAN - @ 1:500

Note! ALL DIMENSIONS ARE APPROXIMATE

01

REV	DATE	DESCRIPTION	DRAWN	CHECKED

LOCATION FIGURE

M&S
EST. 1884

STORE NAME
M&S SHOREHAM-BY-SEA
COUNTRY
UNITED KINGDOM
PROJECT

DRAWING
EXISTING
EXTERNAL ENTRANCE / EXIT
ELEVATIONS

CONSULTANT
DARNTONEGS
DISCIPLINE DESCRIPTION
ARCHITECT
CONSULTANT LOGO

darntonegs
ARCHITECTURE
LEEDS LONDON BRISTOL
Bristol Office:
Westpoint, 78 Queens Road, Clifton, Bristol, BS8 1QU
T: 0117 965 9793 F: 0117 921 1594 www.darntonegs.com

SCALE	PAPER SIZE	DATE	DRAWN	CHECKED
VARIOUS	A0	24.04.15	PW	MF

STORE NUMBER	PROJECT No	DISCIPLINE CODE	DRAWING No
3104	SHH105	A	2001

CONSULTANT PROJECT No	STATUS	REVISION
9889	F	00