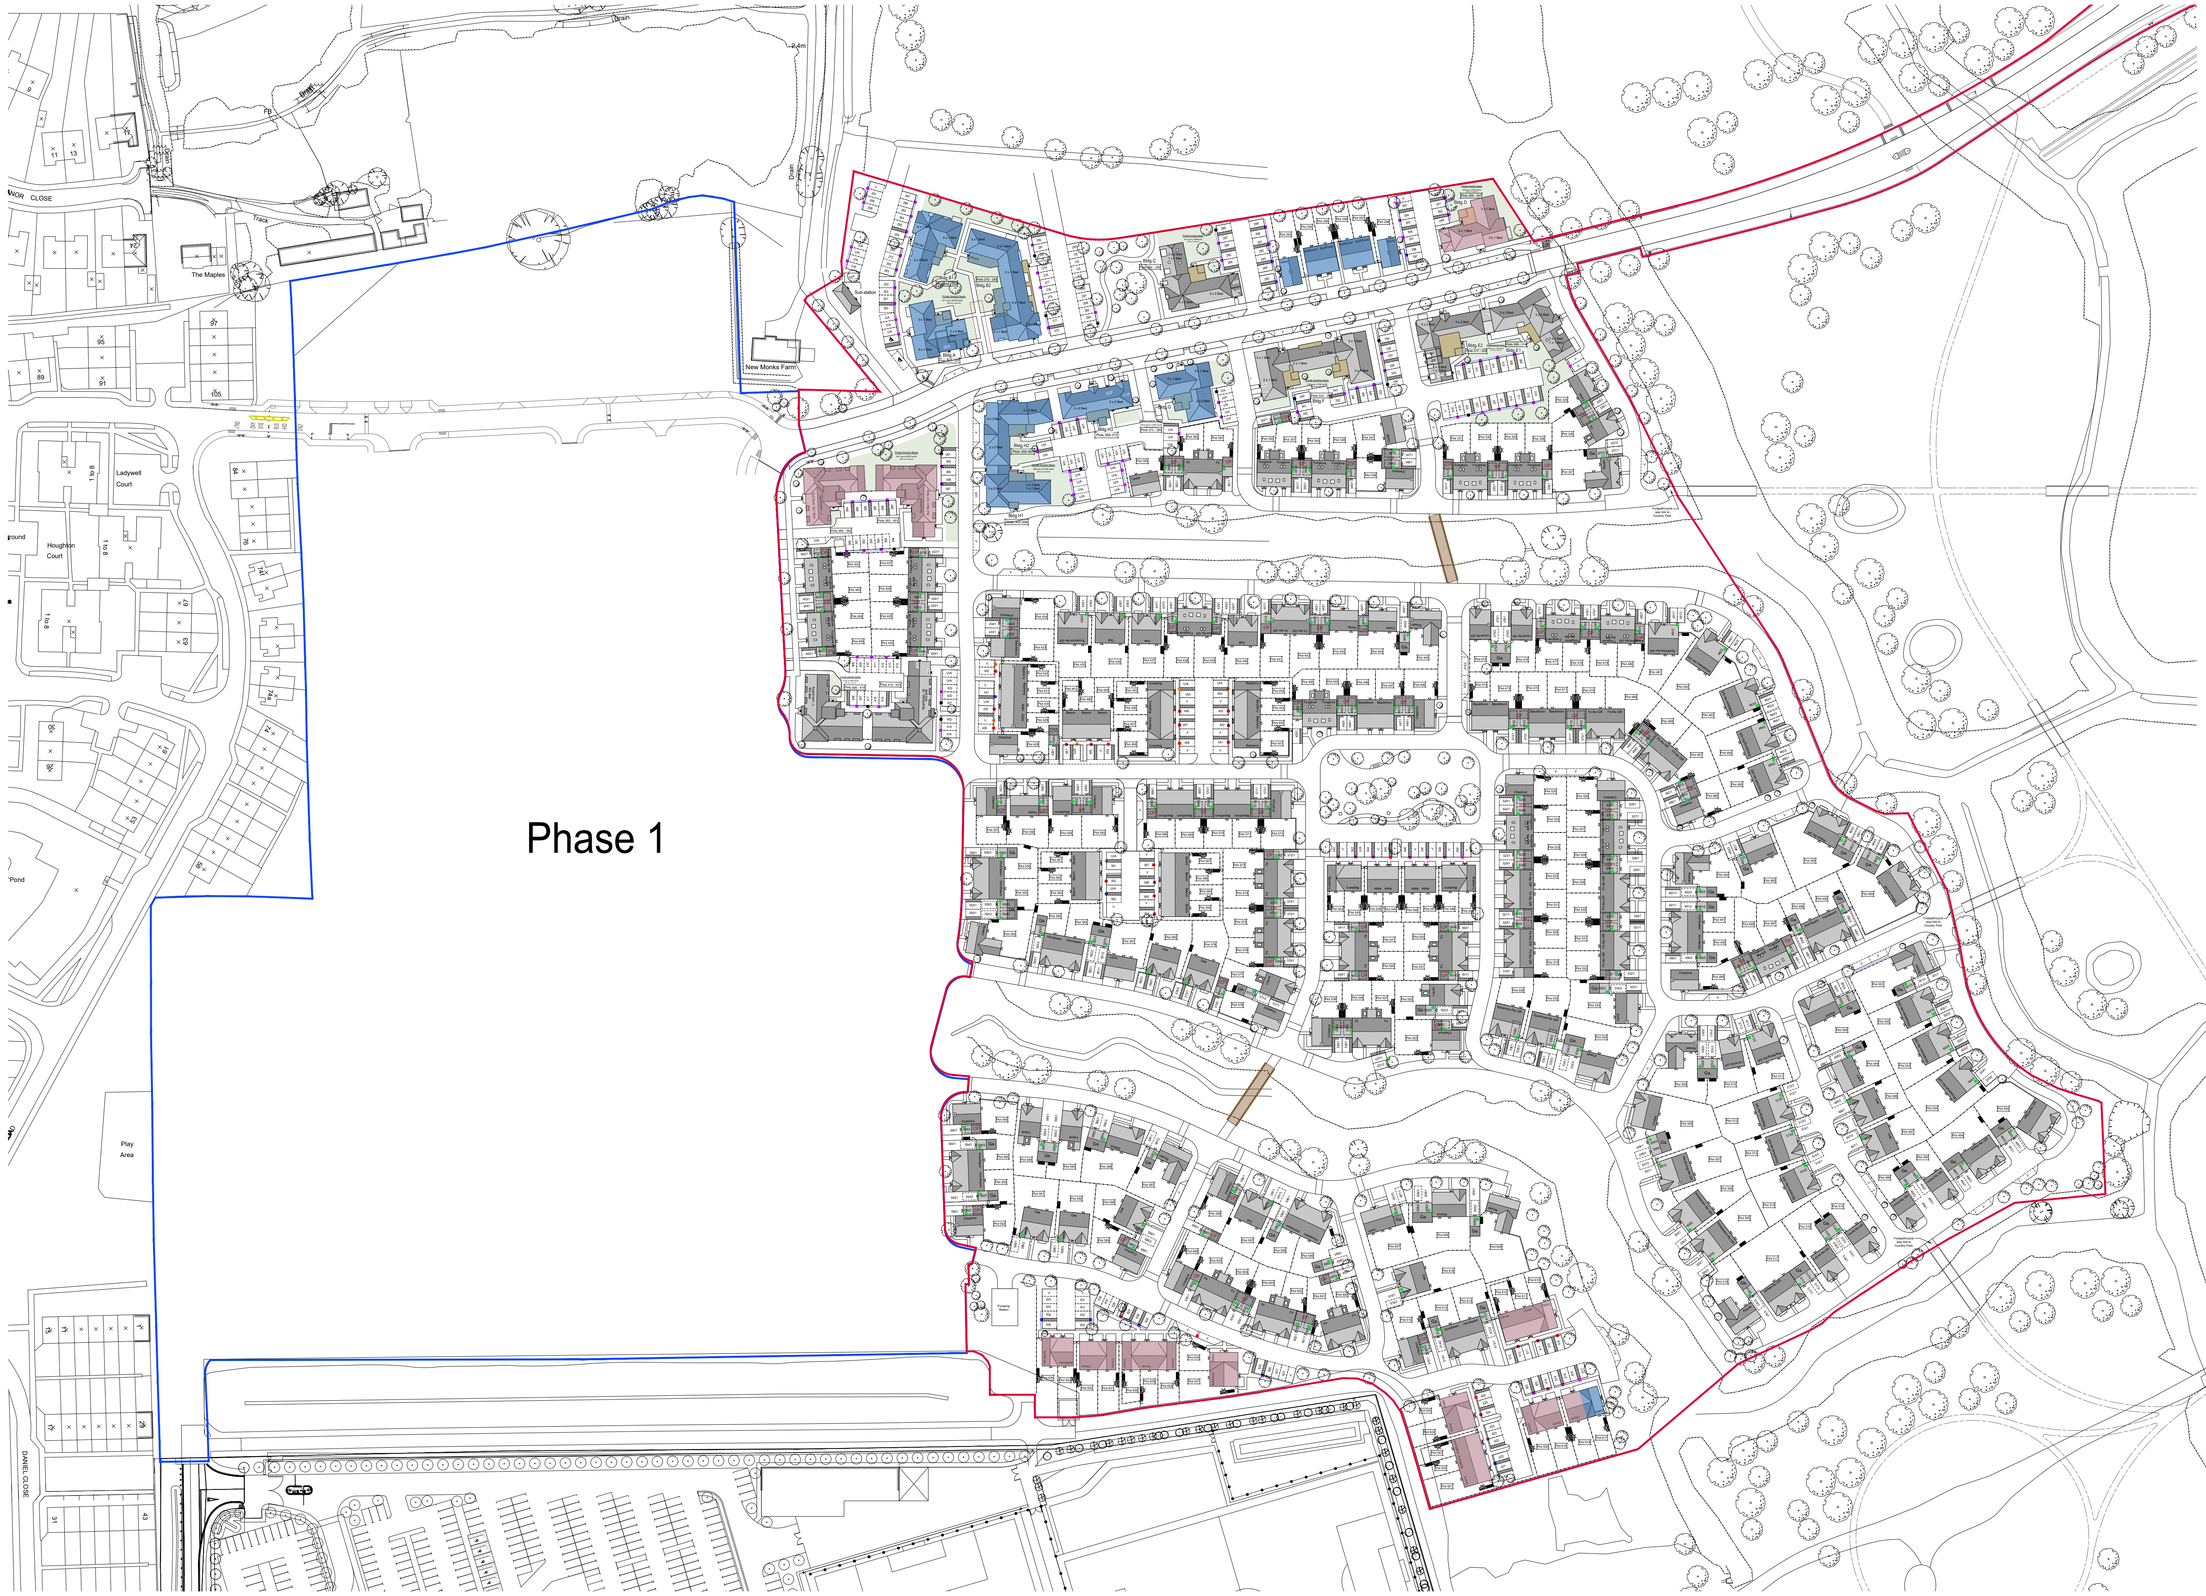


REV.	DATE	REVISIONS:	BY
J	12/10/22	Plot 577 handed.	BH
K	02/11/22	Bridges added, pedestrian/cycle linked increase to 3m wide, minor amendments to red line by eastern spine road entry, visitor spaces relocated, refuse route for plots 327 & 430 amended, minor changes to kerb lines to improve tracking, links to country park added.	BH
L	06/02/23	ECVP's added, with asscociated minor layout amendments as required.	BH
M	19/07/23	Parking bays and access paths updated	RP
N	11/02/26	Extra parking bays added outside Bldg.A	BH
P	09/04/26	Parking bays west of Bldg.B1 amended; garden rooms omitted and type references changed for various plots.	BH

STATUS:

Planning

CLIENT:	Cala Homes	PROJECT:	Phase 2 New Monks Farm, Lancing
SCALE:	1:1000 (A1 ORIGINAL)	DRAWING:	Site Layout Phase 2
DRAWN: MT DATE: 26.10.21	21164	P102	P

architecture planning masterplanning
Broadmede House, Farnham Business Park,
Weydon Lane, Farnham, Surrey GU9 8QT.
info@osparchitecture.com www.osparchitecture.com
Tel: 01252 267878
OSP Architecture Limited. Company Registration No. 2878901

© COPYRIGHT EXISTS ON THE DESIGNS AND INFORMATION SHOWN ON THIS DRAWING This drawing may be scaled or cross referenced to the scale bar for planning application purposes only. Do not scale for any other purpose, use figured dimensions only. Subject to site survey and all necessary consents. All dimensions to be checked by user and any discrepancies, errors or omissions to be reported to the Architect before work commences. This drawing is to be read in conjunction with all other relevant materials. OS Licence No. 100007327