


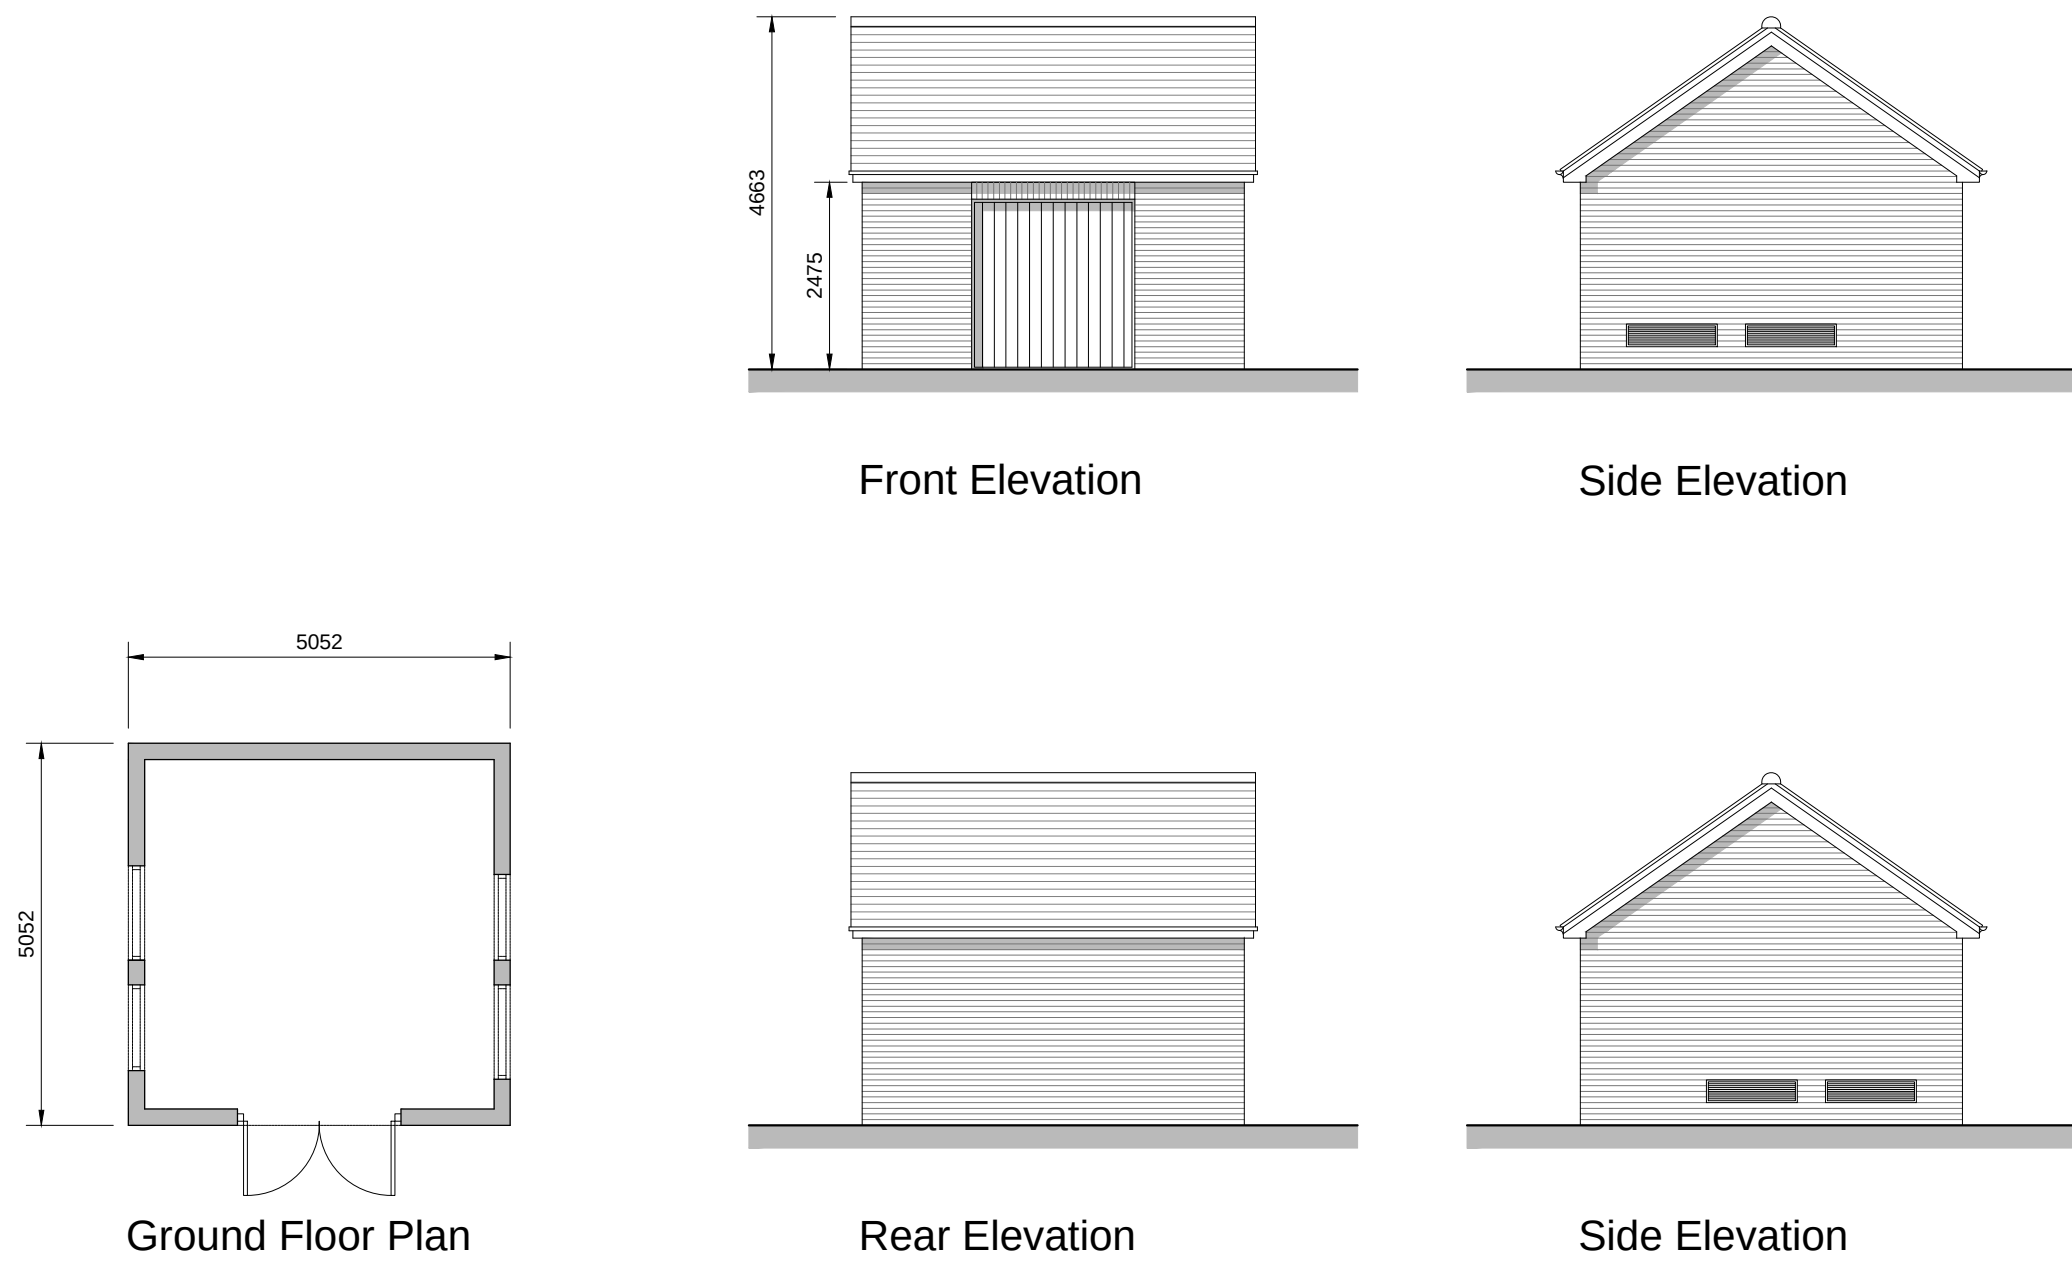


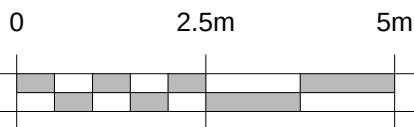

Sub-Station

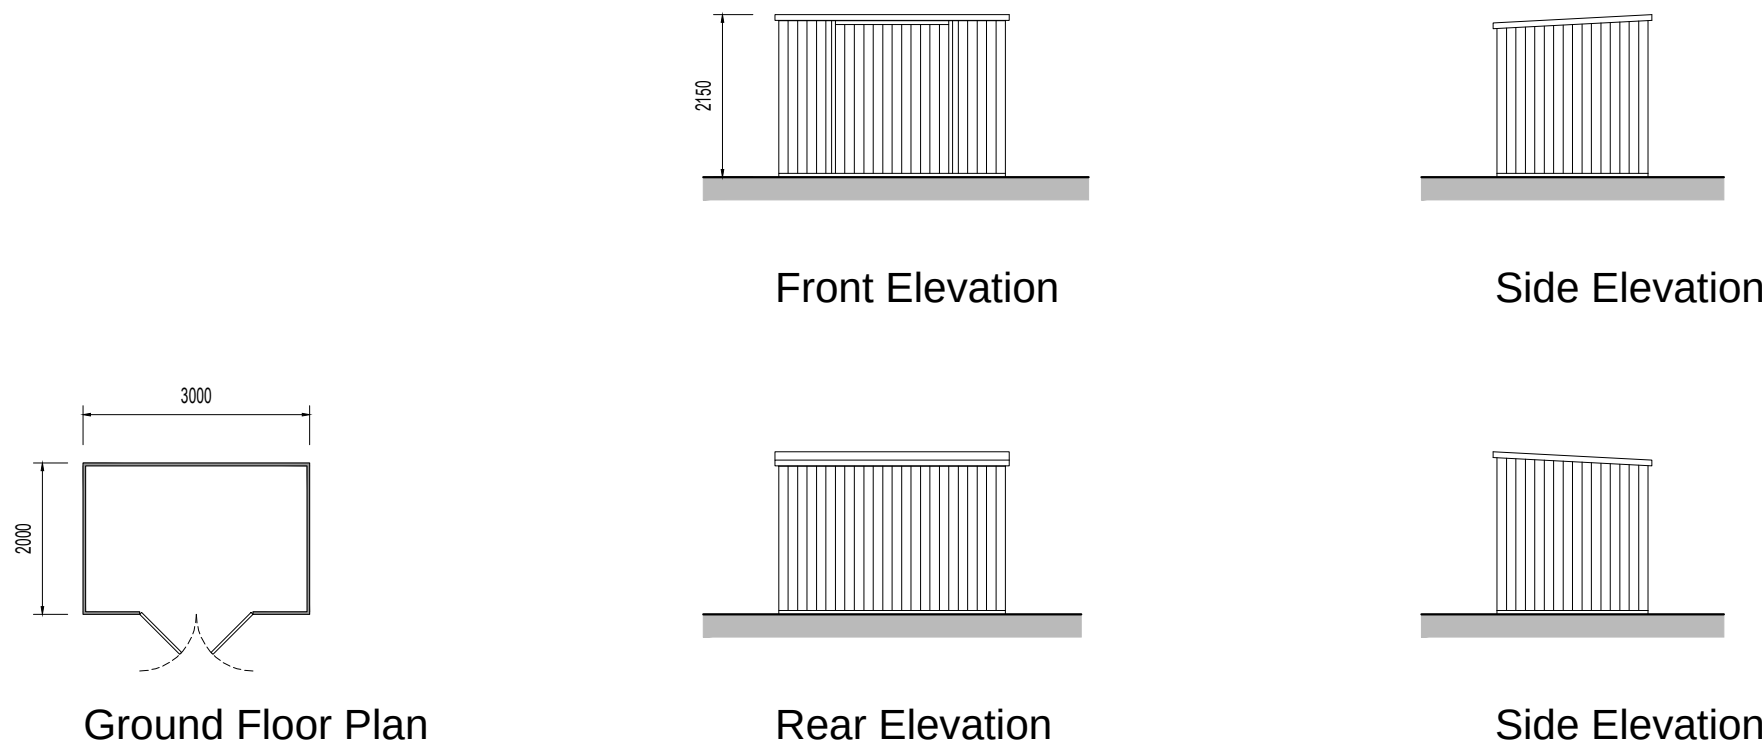

Refuse store (Buildings G & J)

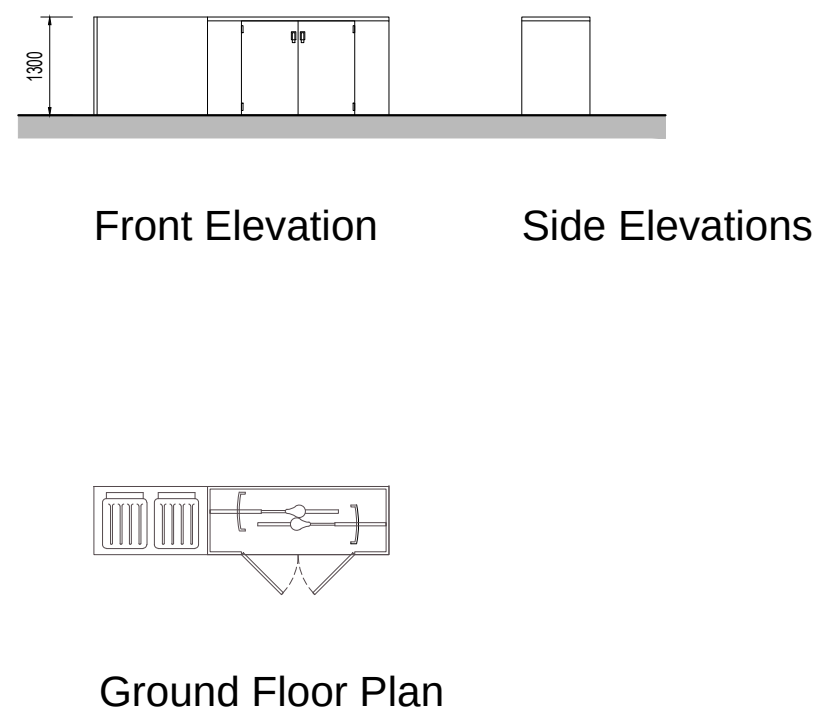

Cycle & Bin Store

REV.	DATE	REVISIONS:	BY	NG	REV.	DATE	REVISIONS:	BY	STATUS:
A	17/04/26	Refuse store for buildings G & J added.							

Planning

CLIENT:	Cala Homes	PROJECT:	Phase 2 New Monks Farm, Lancing
SCALE:	1:100 (A1 ORIGINAL)	DRAWING:	Proposed Ancillary Buildings Plans & Elevation - Sheet 2 of 2
DRAWN:	CT	21164	P258
DATE:	30.11.21		A



architecture planning masterplanning

Broadmede House, Farnham Business Park,
Weydon Lane, Farnham, Surrey GU9 8QT.
info@osparchitecture.com www.osparchitecture.com
Tel: 01252 267676