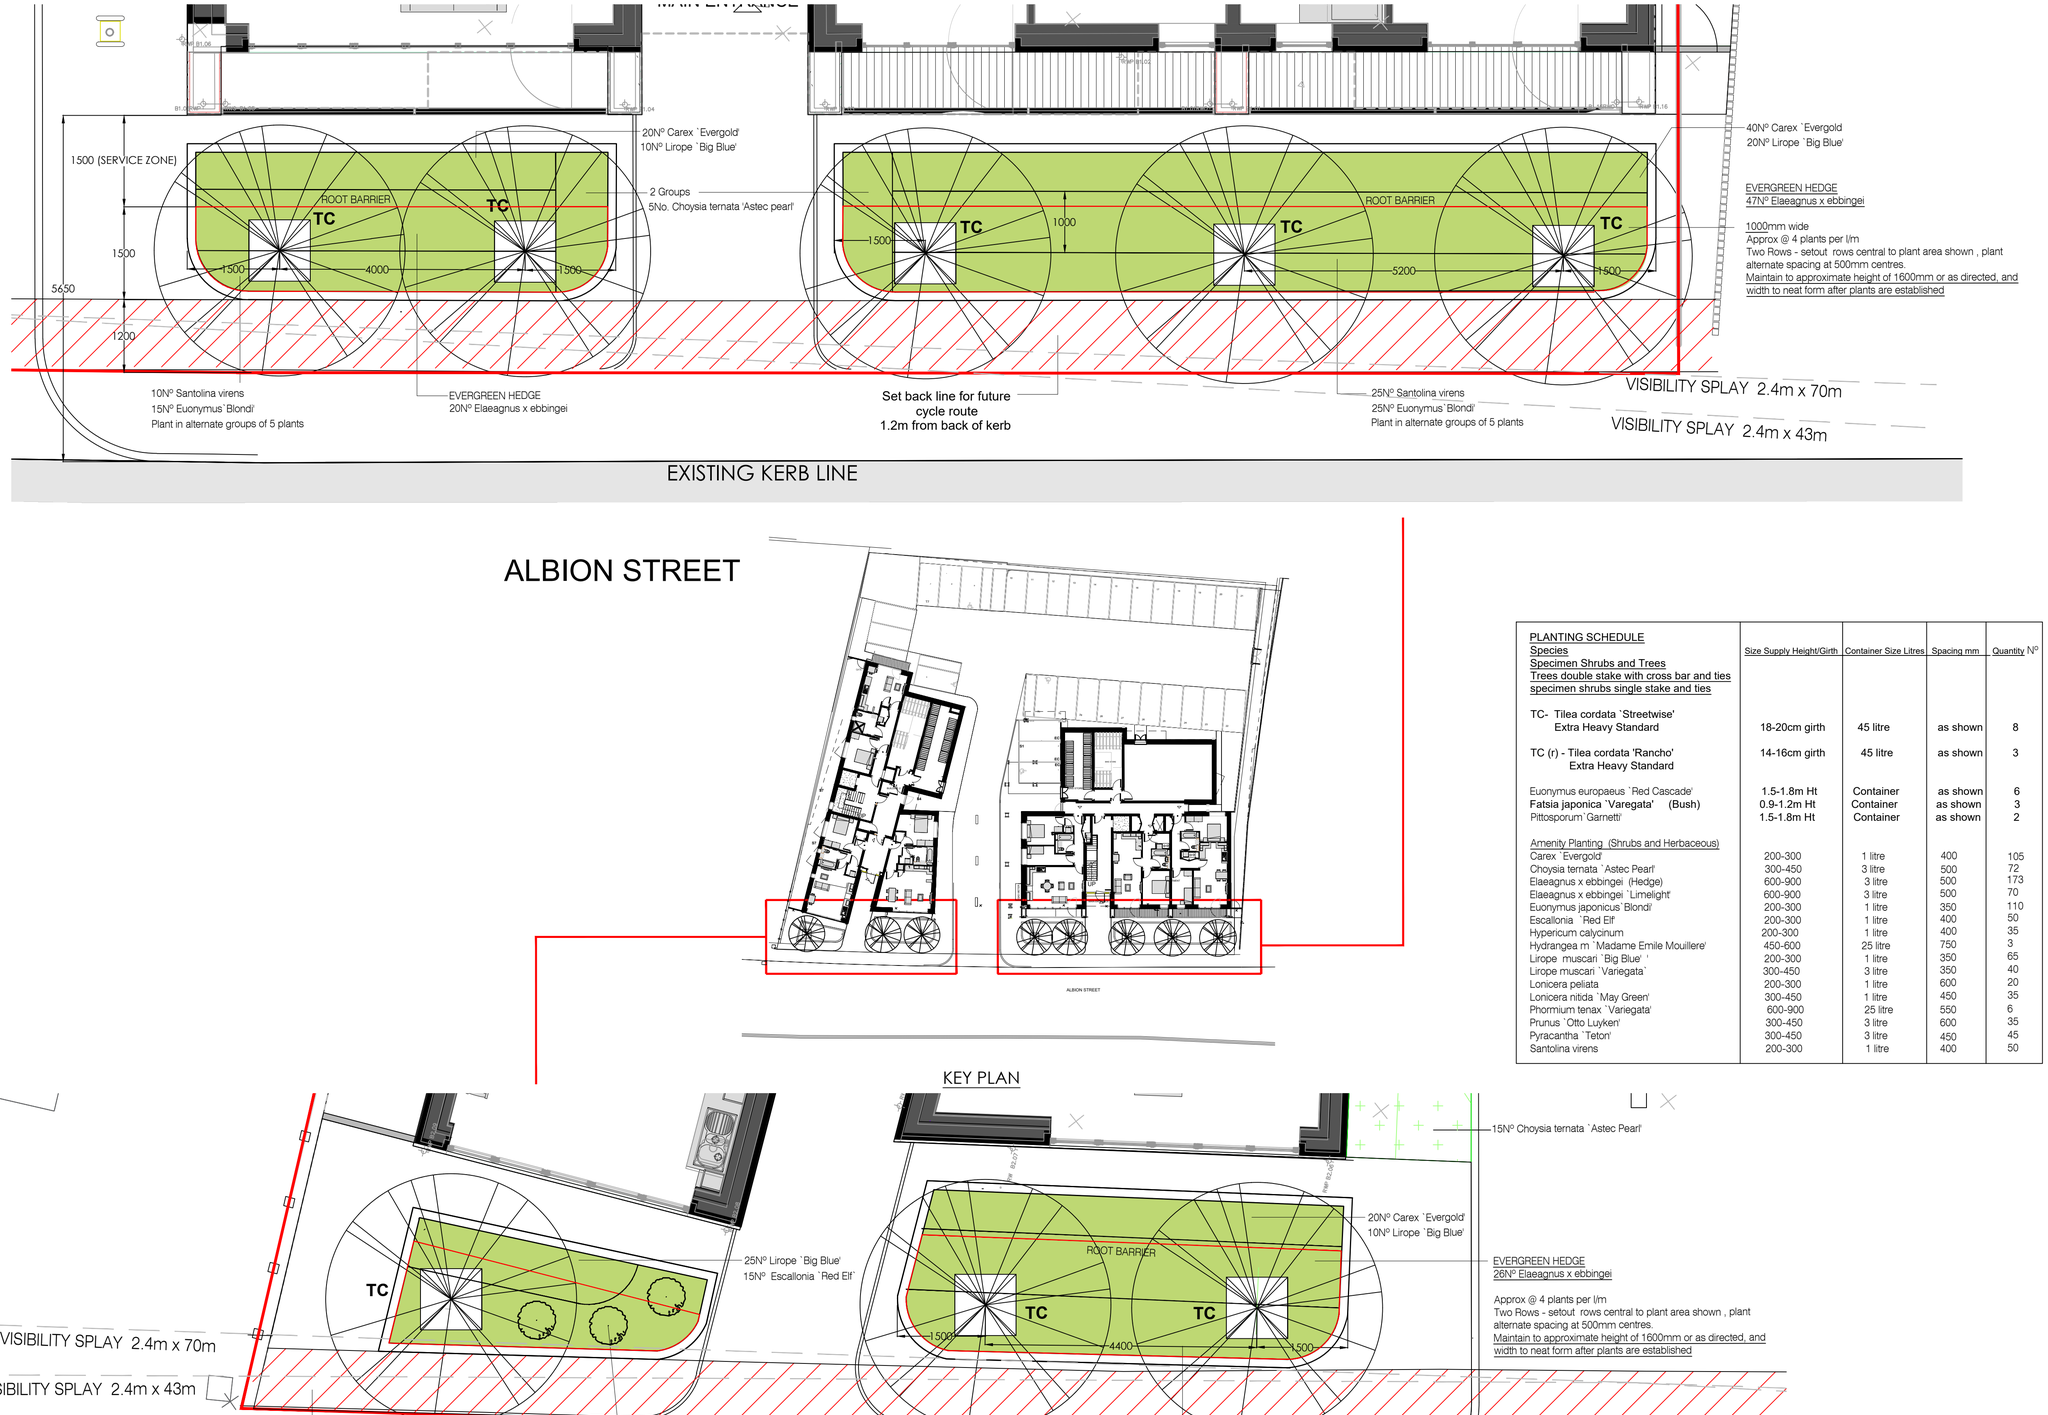

ALBION STREET

KEY PLAN

PLANTING SCHEDULE Species	Size Supply Height/Girth	Container Size Litres	Spacing mm	Quantity N°
Specimen Shrubs and Trees				
Trees double stake with cross bar and ties				
specimen shrubs single stake and ties				
TC- Tilea cordata `Streetwise' Extra Heavy Standard	18-20cm girth	45 litre	as shown	8
TC (r) - Tilea cordata 'Rancho' Extra Heavy Standard	14-16cm girth	45 litre	as shown	3
Euonymus europaeus `Red Cascade'	1.5-1.8m Ht	Container	as shown	6
Fatsia japonica `Varegata' (Bush)	0.9-1.2m Ht	Container	as shown	3
Pittosporum' Garnetti'	1.5-1.8m Ht	Container	as shown	2
Amenity Planting (Shrubs and Herbaceous)				
Carex `Evergold'	200-300	1 litre	400	105
Choysia ternata `Astec Pearl'	300-450	3 litre	500	72
Elaeagnus x ebbingei (Hedge)	600-900	3 litre	500	173
Elaeagnus x ebbingei `Limelight'	600-900	3 litre	500	70
Euonymus japonicus`Blondi'	200-300	1 litre	350	110
Escallonia `Red Elf'	200-300	1 litre	400	50
Hypericum calycinum	200-300	1 litre	400	35
Hydrangea m `Madame Emile Mouillere'	450-600	25 litre	750	3
Lirope muscari `Big Blue' '	200-300	1 litre	350	65
Lirope muscari `Variegata'	300-450	3 litre	350	40
Lonicera peliata	200-300	1 litre	600	20
Lonicera nitida `May Green'	300-450	1 litre	450	35
Phormium tenax `Variegata'	600-900	25 litre	550	6
Prunus `Otto Luyken'	300-450	3 litre	600	35
Pyracantha `Teton'	300-450	3 litre	450	45
Santolina virens	200-300	1 litre	400	50

ALBION STREET

Do not scale.

Dimensions to be verified on site. Use figured dimensions only. Do not work from reduced scale drawings. Please refer to scale and sheet size as indicated.

This drawing is the property of WESTRIDGE CONSTRUCTION LTD©.

Copyright is reserved by them and the drawing is issued on the condition that it is not copied, reproduced, retained or disclosed to any unauthorised person without the prior consent in writing of Westridge Construction Ltd.

NOTES:

SEE DRAWING 0110 FOR FULL EXTENT & SPECIFICATION/ PLANTING DETAILS

Rev	Description	By	Date
P2	VISIBILITY SPLAYS ADDED	CF	16/06/23
P1	PLANNING ISSUE	CF	02/06/23

westridge

Westridge Construction Limited
Ruskin House, Warren Cose,
Cotsfield East Sussex TN33 9DZ
Email: enquiries@westridgeconstruction.co.uk

Tel: 01580 830600

Web: westridgeconstruction.co.uk

Project Address
ALBION STREET, SOUTHWICK, BN42 4DN

Project Title
ALBION STREET

Drawing Title
SITE FRONTAGE - SOFT LANDSCAPING

	Name	Signed	Date
Drawn	-		-
Designed			
Checked	-		
Approved			

Scale 1 : 50 @ A1
File N° 3176
Drawing Status PLANNING
Drawing Number B-00-DR-A-0111
Revision P2