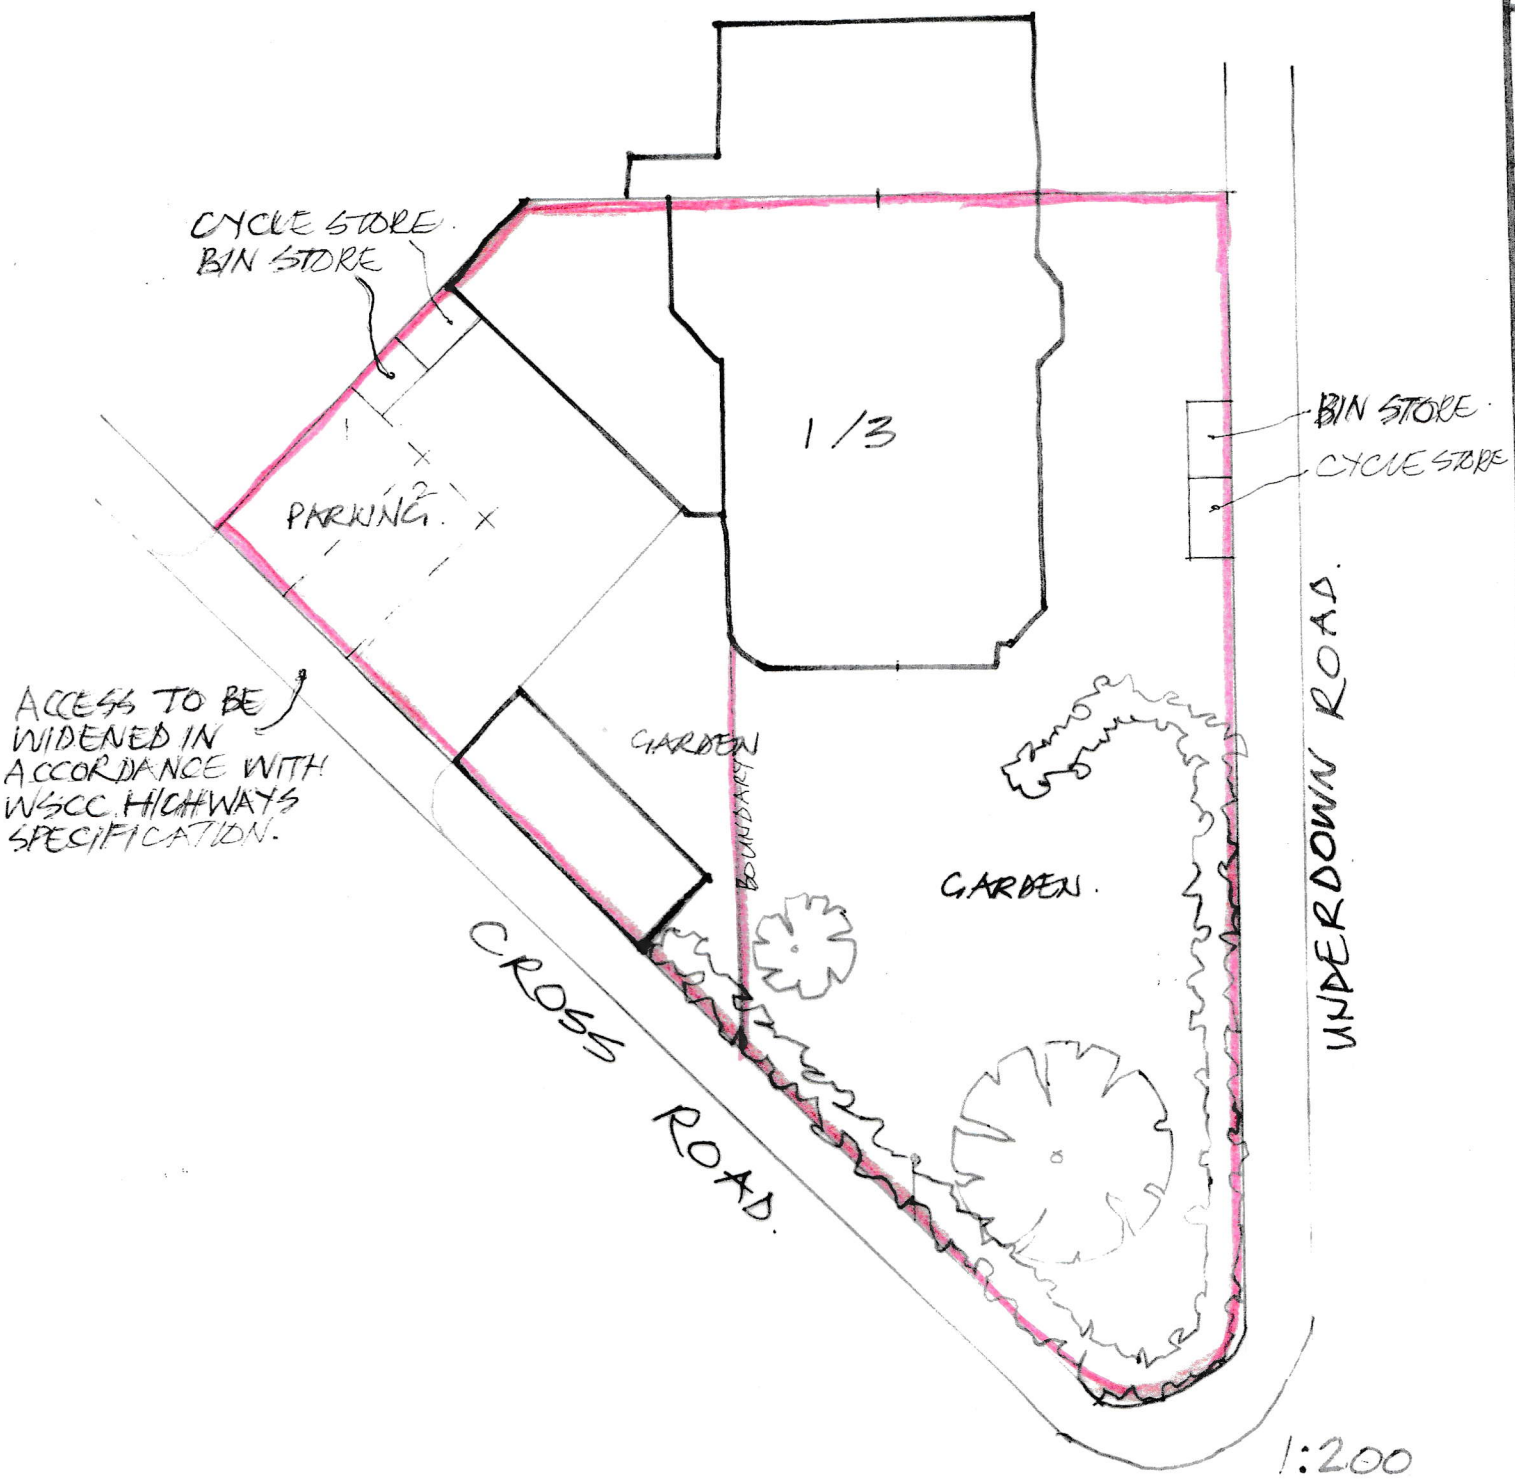

S ROAD
1/3
UNDER
SOUTHWICK
28
33
LOCATION PLAN (1:1250)


CYCLE STORE
BIN STORE
1/3
PARKING
BIN STORE
CYCLE STORE
ACCESS TO BE WIDENED IN ACCORDANCE WITH WSCC HIGHWAYS SPECIFICATION.
GARDEN
BOUNDARY
GARDEN
CROSS ROAD
UNDERDOWN ROAD
1:200