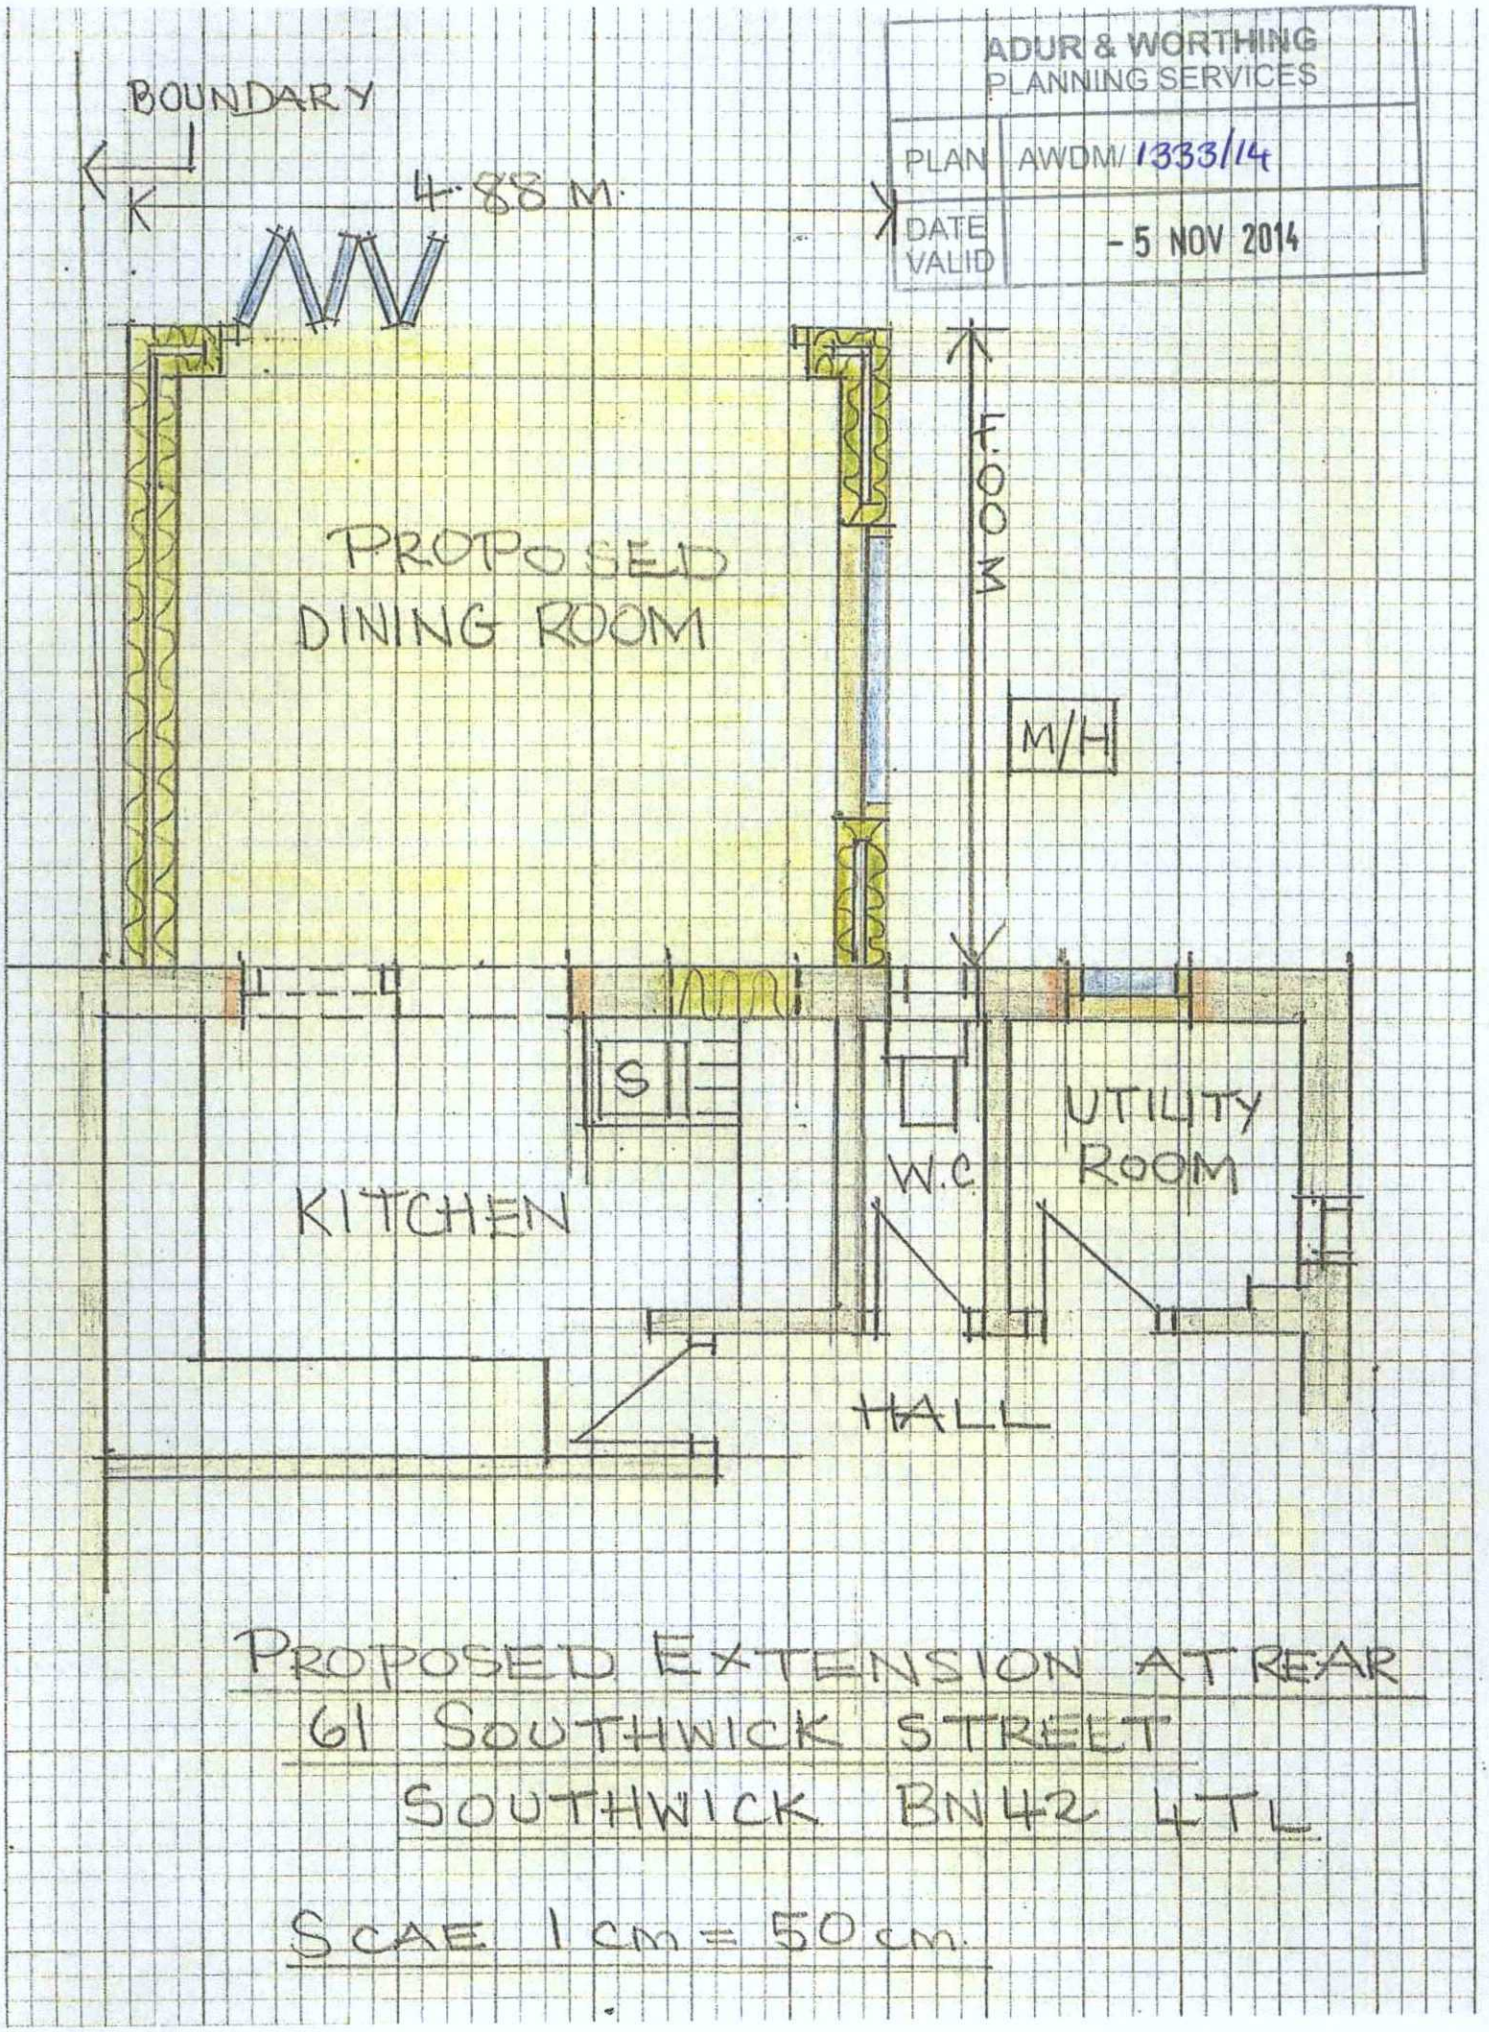


PROPOSED EXTENSION AT REAR
61 SOUTHWICK STREET
SOUTHWICK BN42 4TL

SCALE 1 cm = 50 cm.