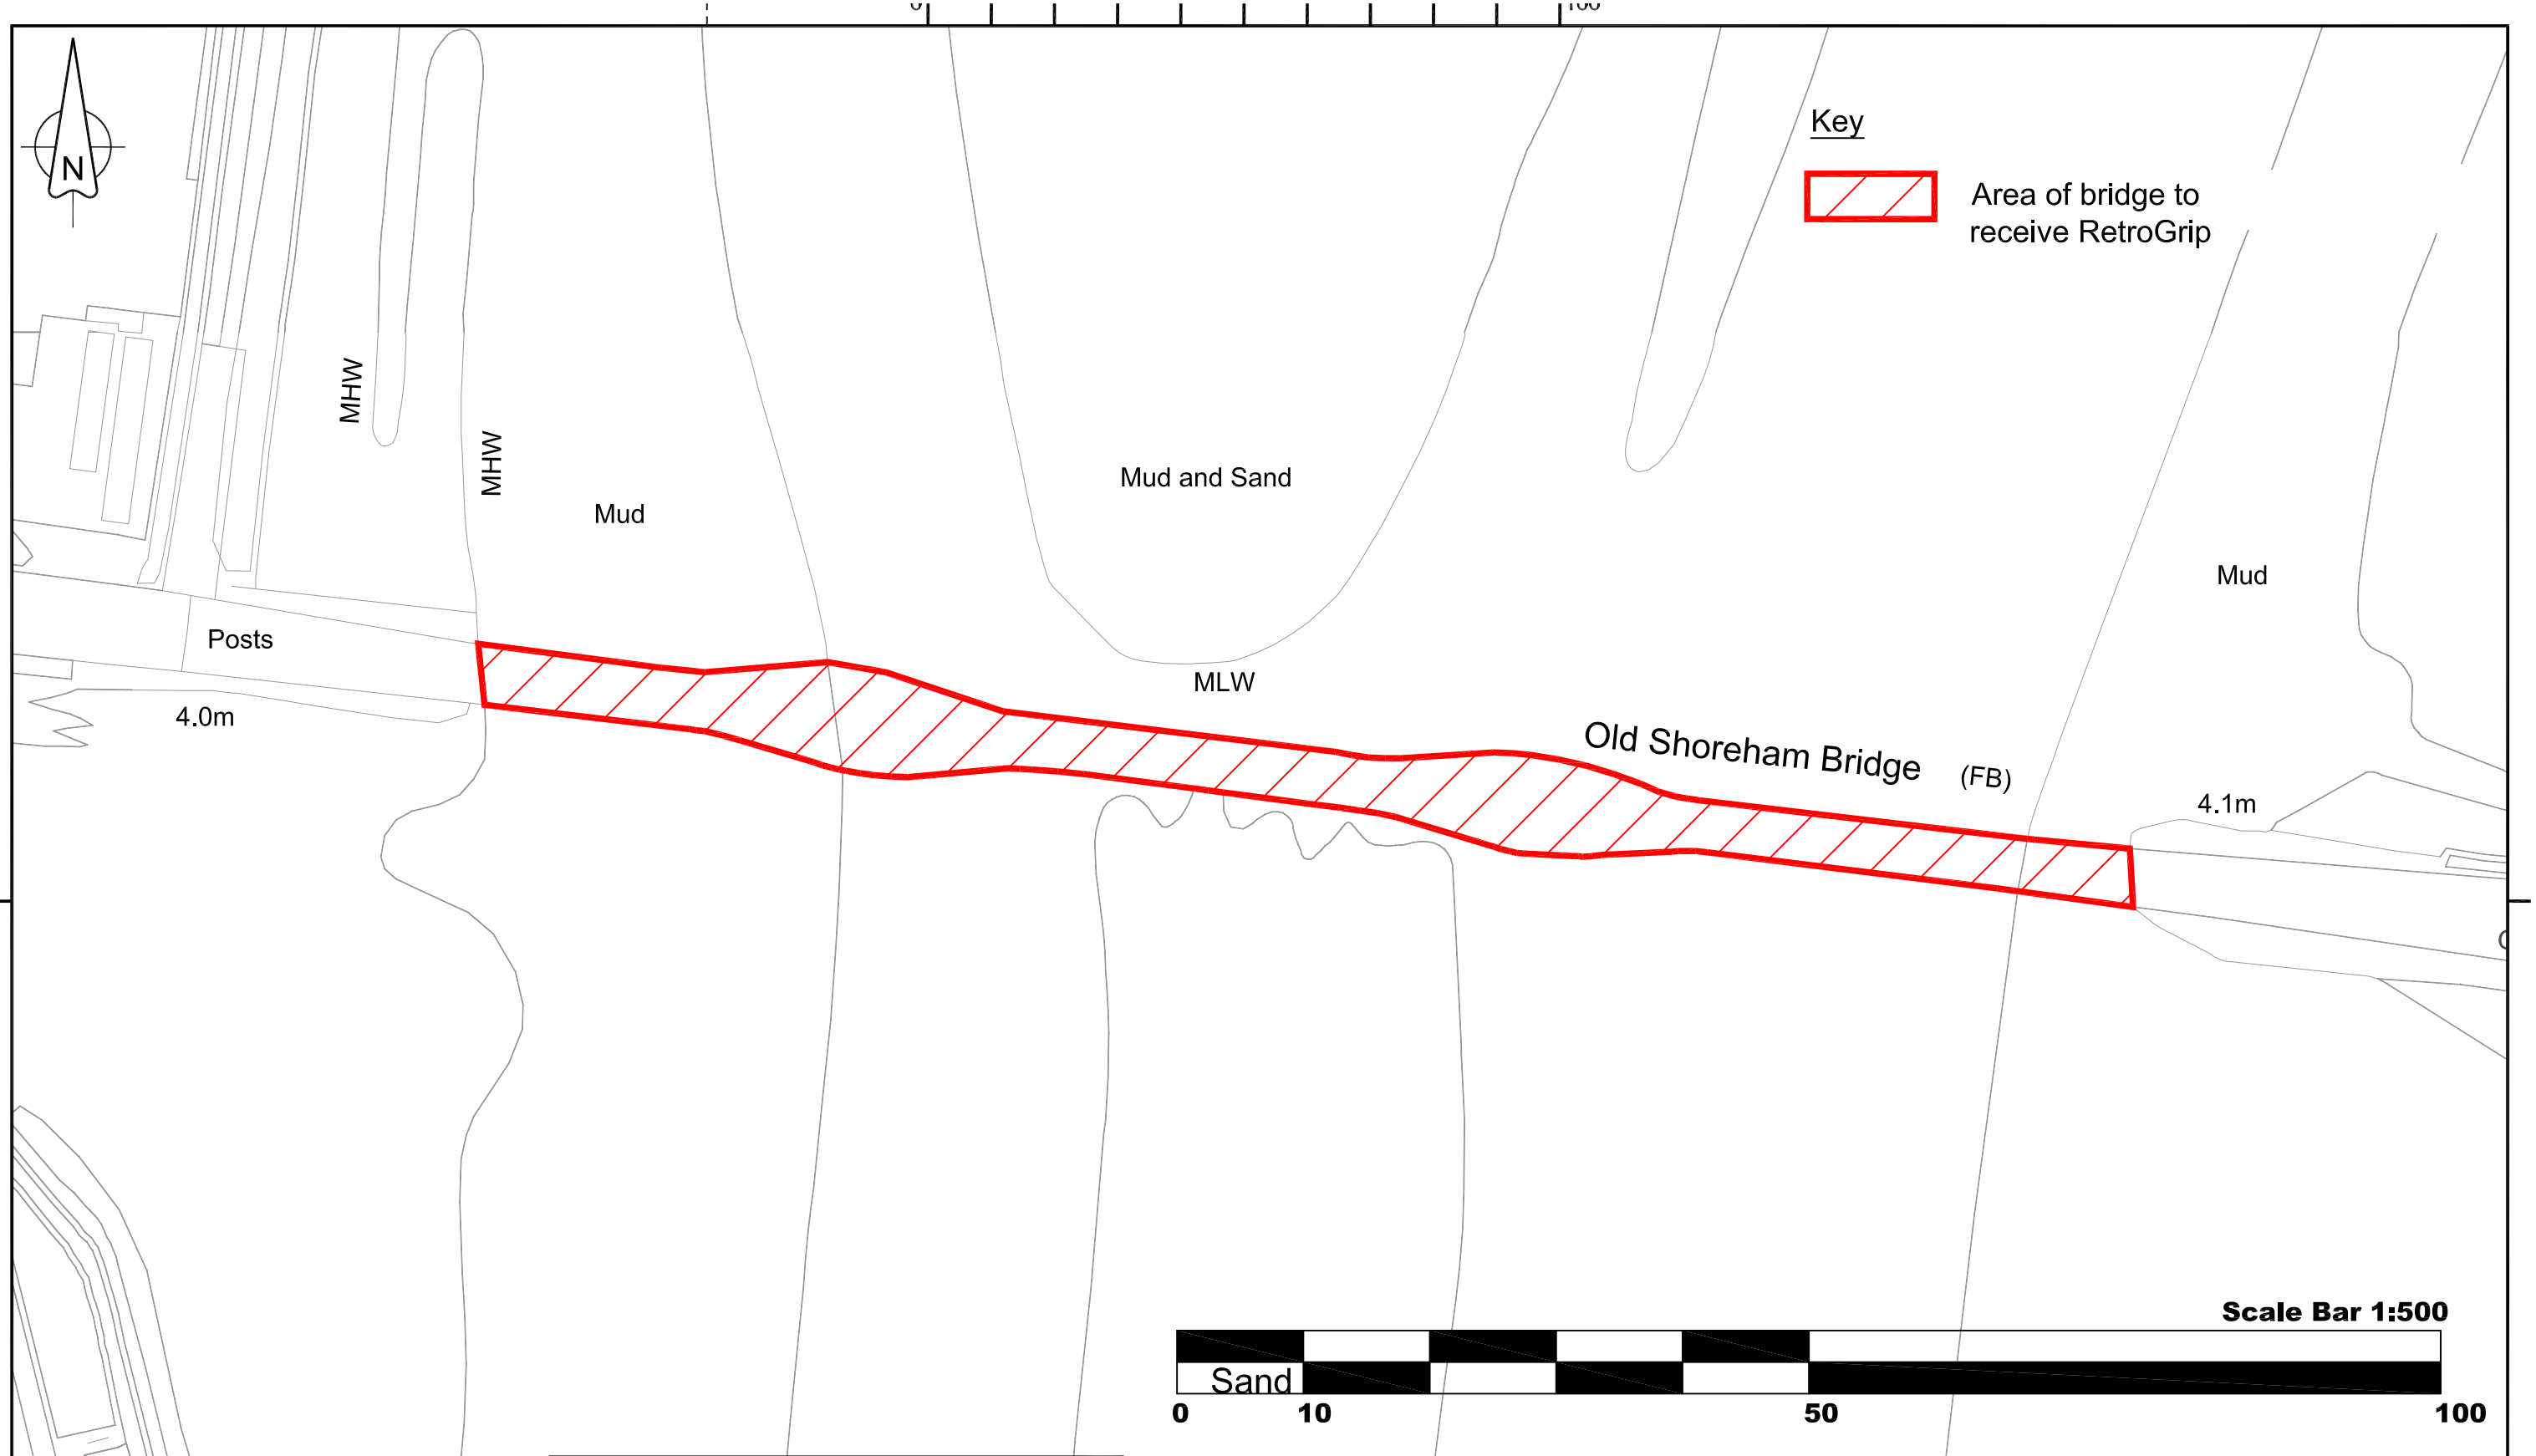


Rev	Revision details	Chkd	Appd	Date
Drawn: M Taylor		✓	For Planning	
Chkd: E Delicata			For tender	
Appd: K Dodds			For construction	
Date: 15/07/2020			As constructed	
File ref:				

Matt Davey
Director of Highways, Transport and Planning
County Hall,
West Street
Chichester
West Sussex
PO19 1RH
(01243) 642105

west sussex county council

Project Name

BW2048/1 Shoreham - Old Shoreham Bridge

Drawing Title

Block Plan

REPRODUCED FROM 2019 ORDNANCE SURVEY MASTER MAPPING WITH THE PERMISSION OF THE CONTROLLER OF HER MAJESTY'S STATIONERY OFFICE CROWN COPYRIGHT. UNAUTHORISED REPRODUCTION INFRINGES CROWN COPYRIGHT AND MAY LEAD TO PROSECUTION OR CIVIL PROCEEDINGS. LICENCE No. W.S.C.C. 100018485

Original Drawing Size : A3

Scale : 1:500 | Dimensions : -

Drawing No: BW2048_1/001 | Rev: