
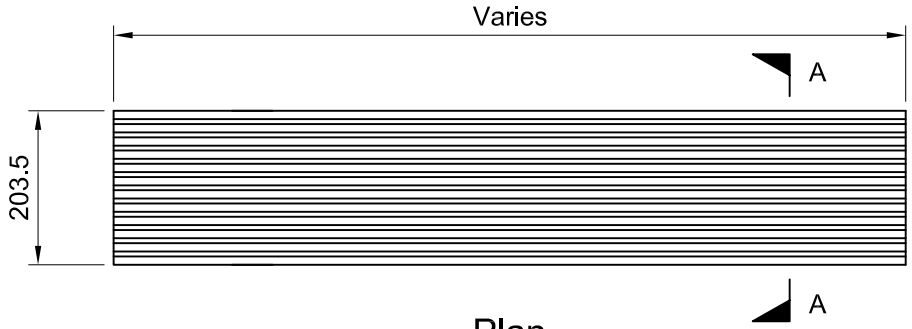


Plan
Typical Deck Plank
Scale 1:10

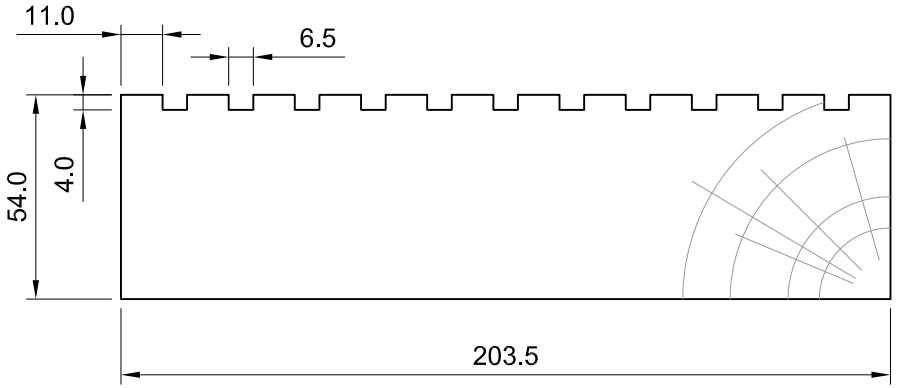

Section A-A
Typical Deck Plank
Scale 1:2

NOTES

1. All dimensions are in millimetres unless shown otherwise.

Rev	Revision details	Chkd	Appd	Date
Drawn: M Taylor		✓		For Planning
Chkd: E Delicata				For tender
Appd: K Dodds				For construction
Date: 15/07/2020				As constructed
File ref:				

Matt Davey
Director of Highways, Transport and Planning
County Hall
West Street
Chichester
West Sussex
PO19 1RH
(01243) 642105

west sussex county council

Project Name
BW2048/1 Shoreham - Old Shoreham Bridge

Drawing Title
Timber Deck Plank (Existing)

Original Drawing Size : A4
Scale : 1:2 | Dimensions : -

Drawing No
BW2048_1/002

Rev
A