Notes:

1. THE COPYRIGHT OF THIS DRAWING IS VESTED IN ARCHEVOLVE AND IT MAY NOT BE REPRODUCED IN WHOLE OR PART OR USED FOR THE MANUFACTURE OF ANY ARTICLE WITHOUT THE EXPRESS PERMISSION OF THE COPYRIGHT HOLDERS.

2. WORK TO FIGURED DIMENSIONS ONLY.

3. THIS DRAWING IS TO BE READ IN CONJUNCTION WITH ALL RELEVANT ARCHITECT'S, SERVICE ENGINEER'S AND ARCHEVOLVE AND SPECIFICATIONS.

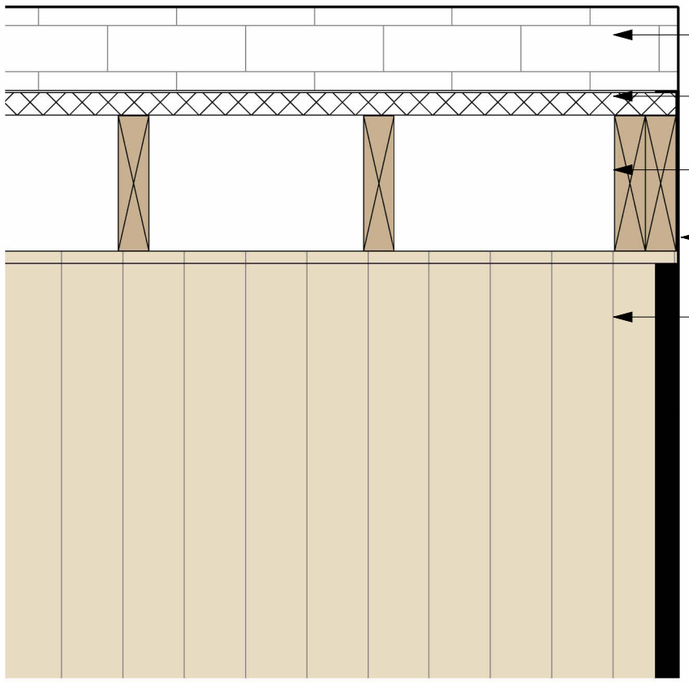

Verge Detail

1 : 10

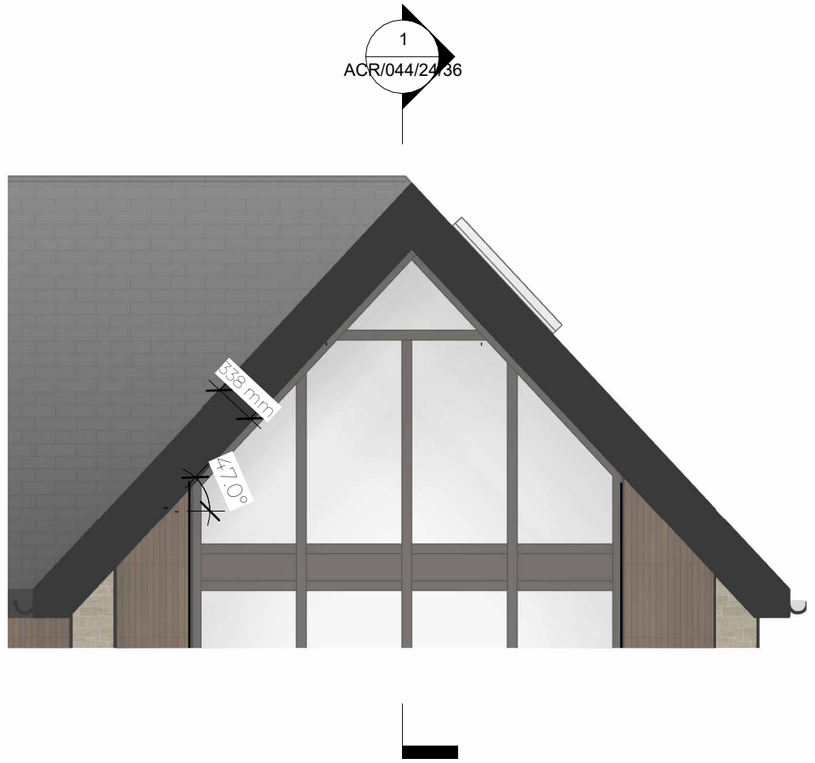

Verge Elevation

1 : 50

Revision Number	Revision Description	Issued by	Revision Date

DATE:	STATUS:	SHEET SIZE:
08/07/24	PLANNING ISSUE	A3

SCALE:	DRAWN:	CHECKED:
As indicated	AP	

CLIENT:
Church Barn Group

SITE ADDRESS:

DRAWING: Remodelling/Extension

TITLE: Verge Detail

DRAWING NO: ACR/044/25/52

REVISION:

PROJECT NO: MARINEDR

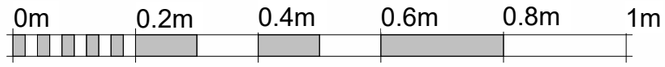

VISUAL SCALE 1:10 @ A3



VISUAL SCALE 1:50 @ A3

ARCHEVOLVE
// design @archevolve.co.uk
// www.archevolve.co.uk
// 07830 325566