

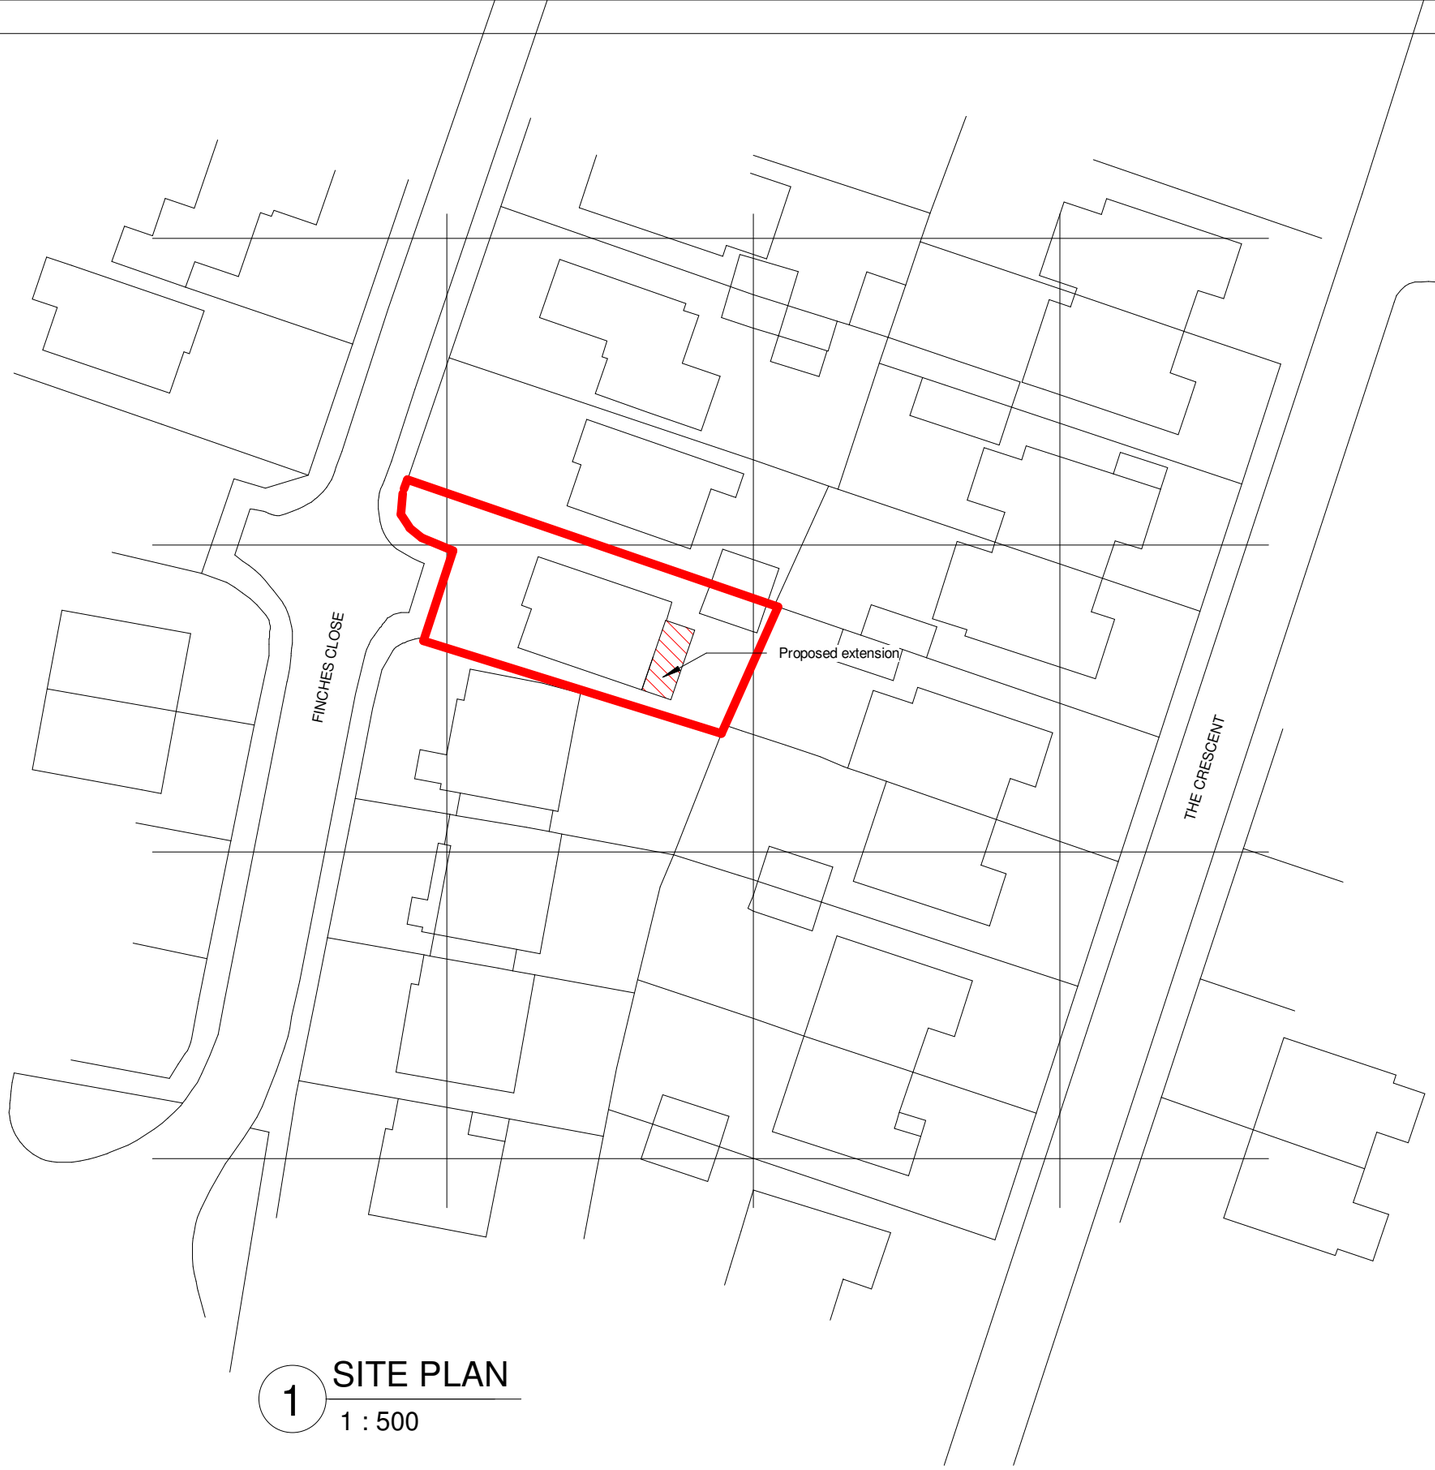



1 SITE PLAN
1 : 500

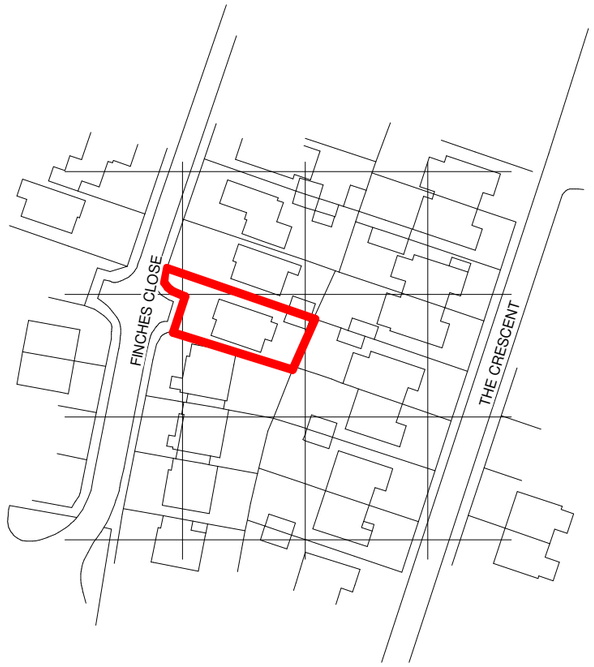

2 LOCATION PLAN
1 : 1250

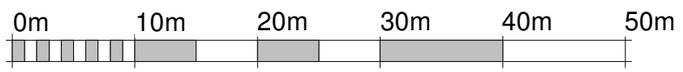

VISUAL SCALE 1:500 @ A3

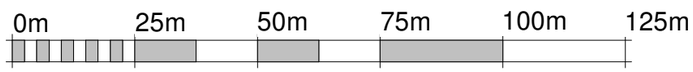

VISUAL SCALE 1:1250 @ A3

North

KRONA DESIGN
ARCHITECTURAL DESIGN & DRAFTING
4 Union Place | Worthing | BN11 1LG
info@kronadesign.co.uk | kronadesign.co.uk
Tel: 01903 256150 Mob: 07827 994111

PROJECT
Rear Extension

ADDRESS
19 Finches Close
Lancing
West Sussex

TITLE
Site & Location Plan

CLIENT
Alan Cross

DRAWN	STATUS	DATE
JLB	Design	14/10/21

SCALE (@ A3)	PROJECT NUMBER
As indicated	KD.1240

DRAWING NUMBER	REV
A.001	A

© KRONA DESIGN