
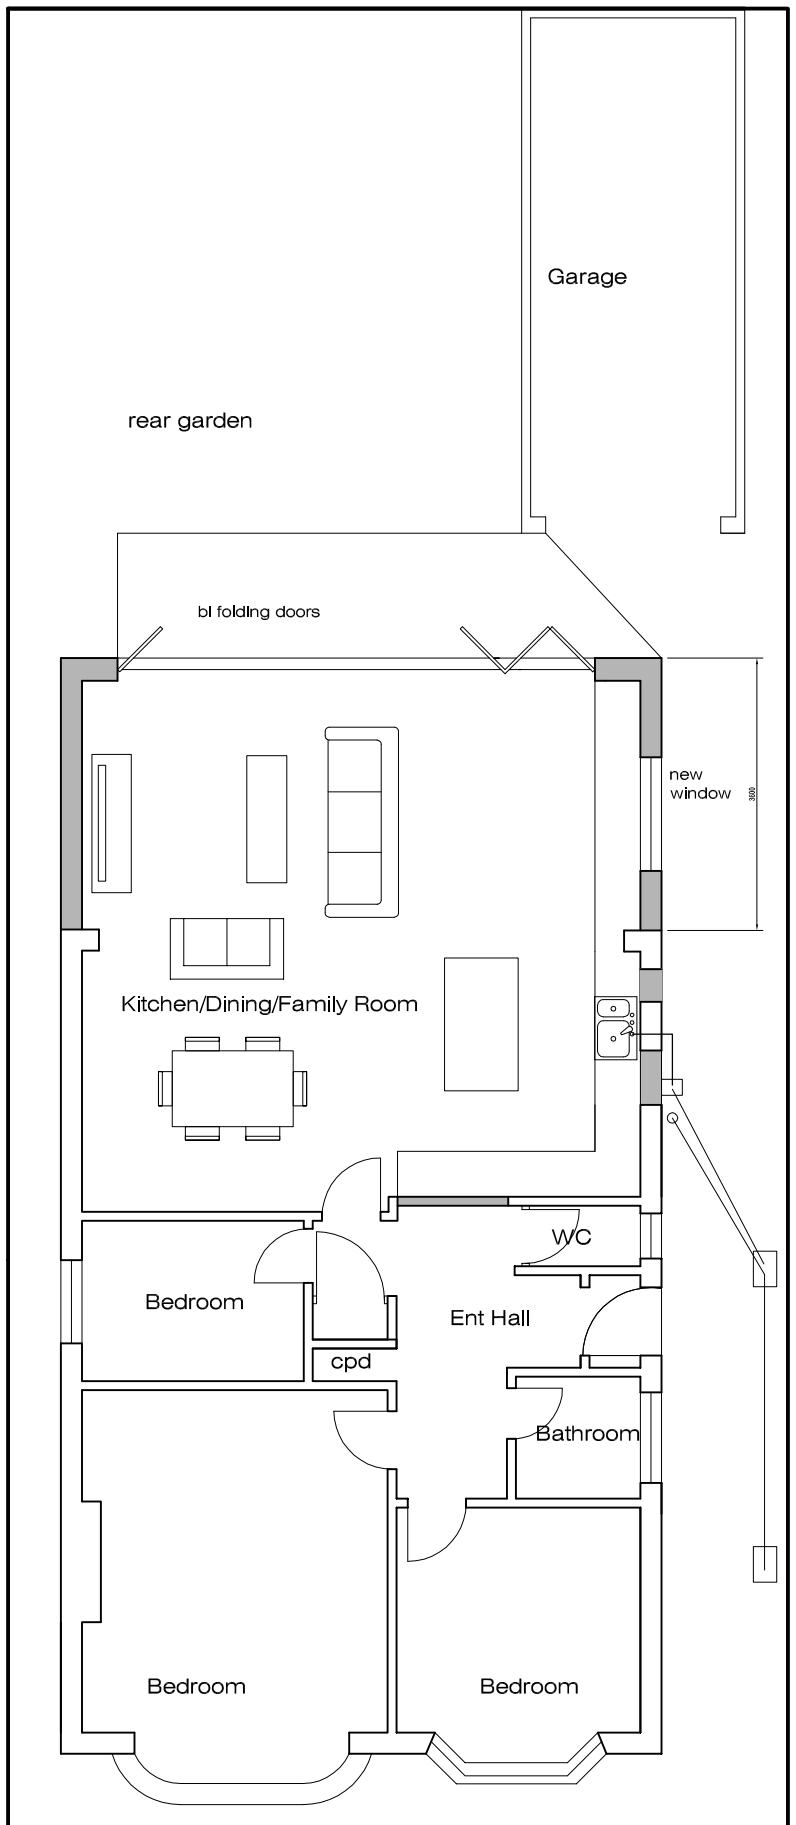


PROPOSED PLAN

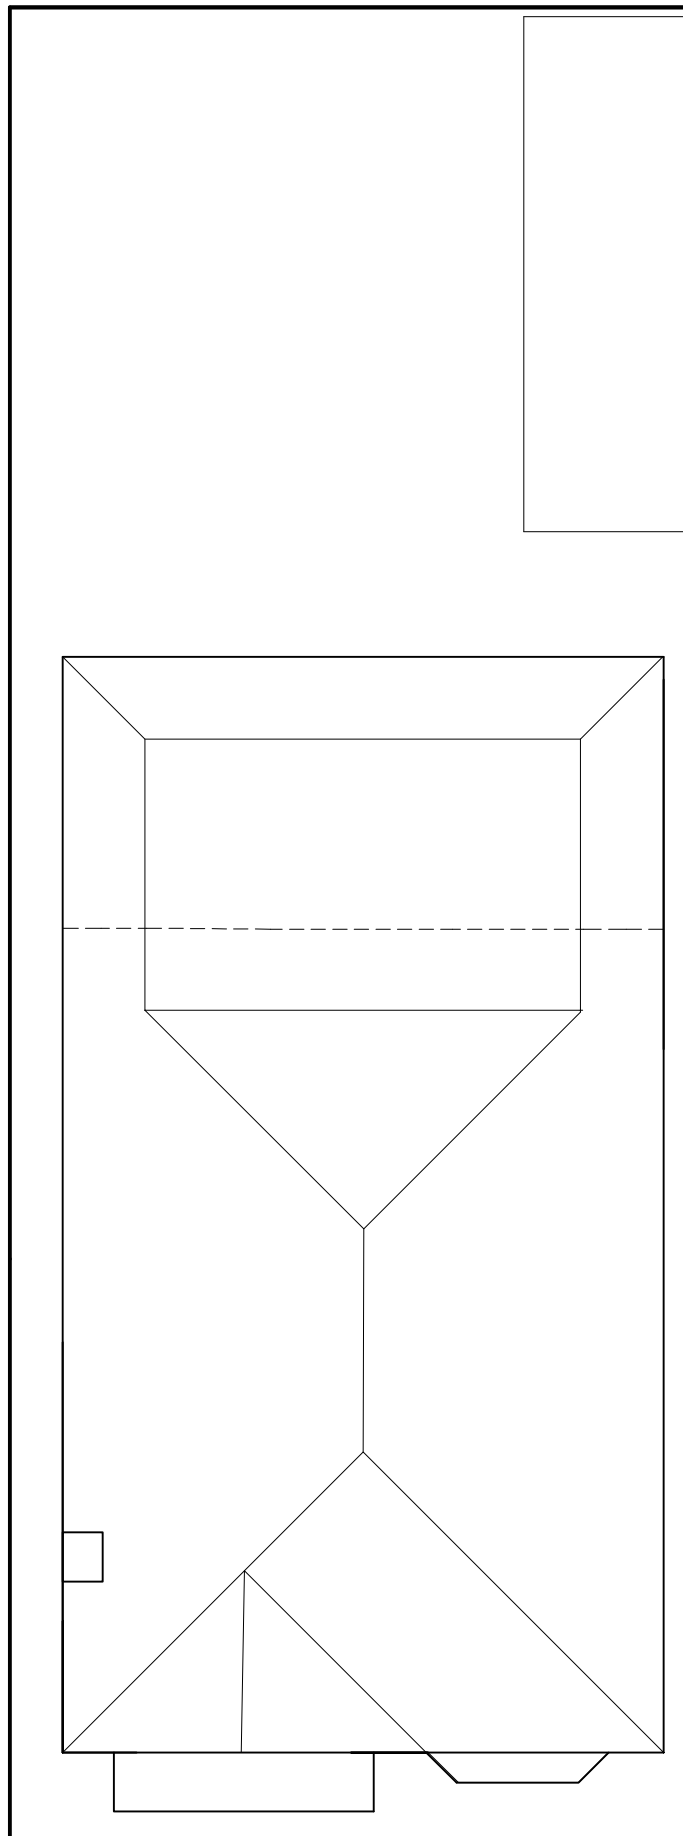

PROPOSED ROOF PLAN

0 40m
1:1250

0 15m
1:500

0 6m
1:200

0 3m
1:100

0 1m
1:50

DVD Building Design
8 Ashdown
Eaton Road
Hove
BN3 3AQ

07976 410454

Revision

Client
K. Chell & F. Foreman

Project
Single storey rear extension
19 Downsway
Southwick
BN42 4WA

Drawing
Proposed Plans

Issue Date
23.11.2023

CHL drawing ref.
2023-28-03

Scale
1:100@A3