AMENDMENT

existing

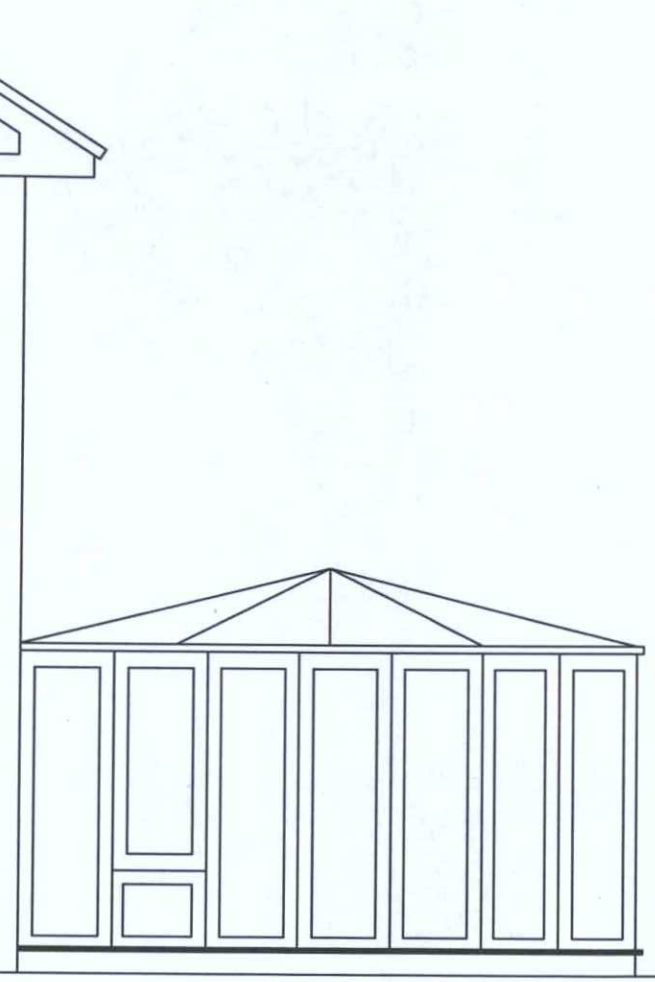

proposed

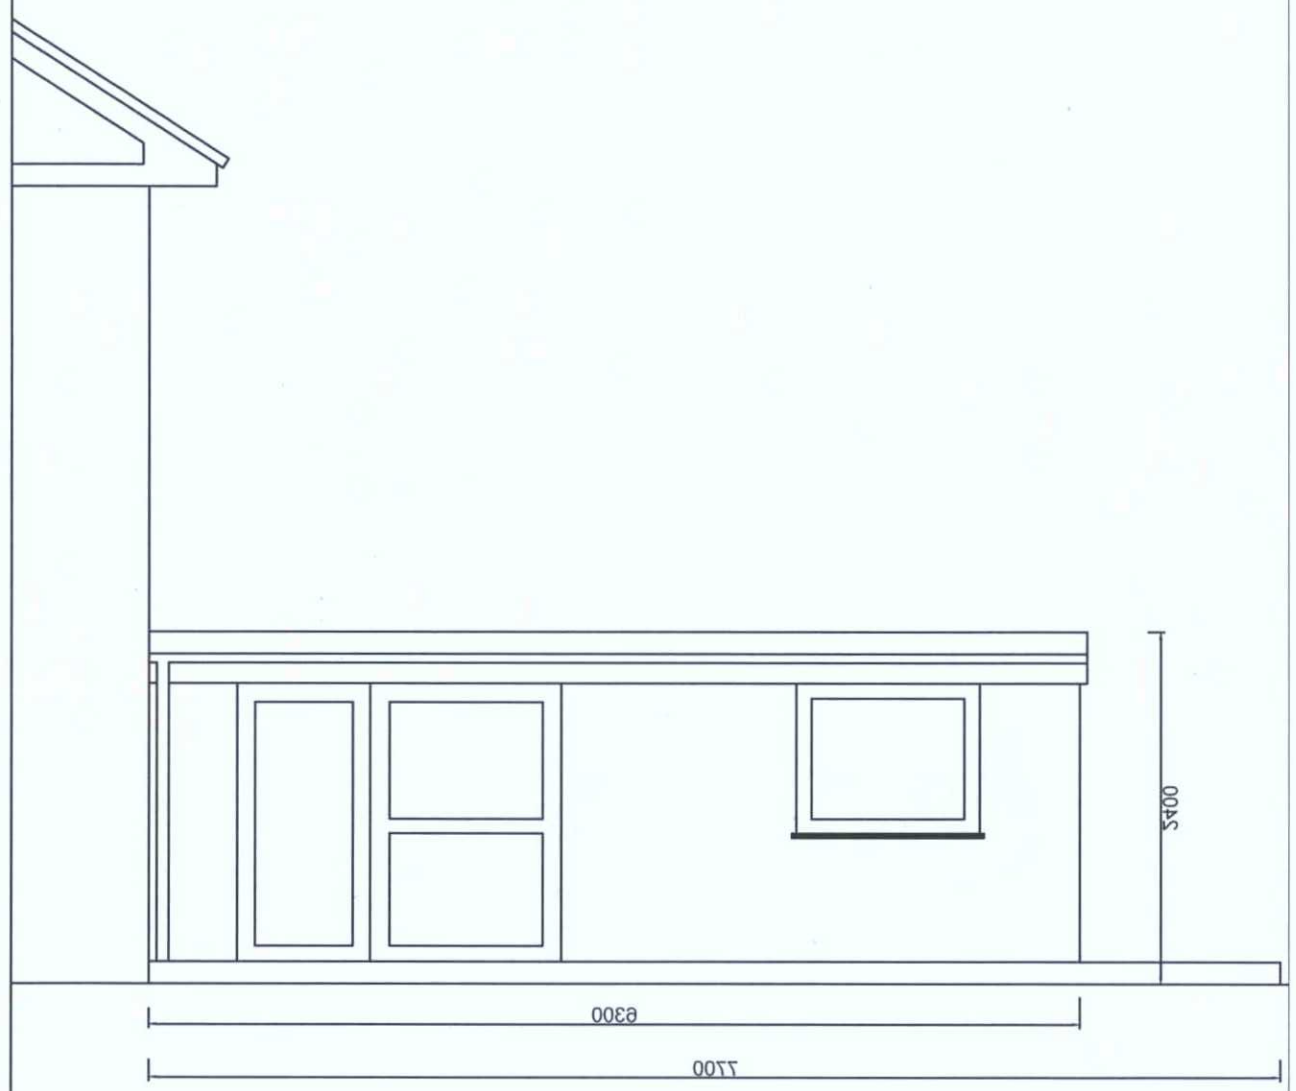

ADUR & WORTHING PLANNING SERVICES	
PLAN	AWDM/0428/19
DATE VALID	Rec: 25/3/19

Michelle Bayley
12 Grand Ave.
Lancing
BN15 9PX

Rear extension

Scale: 1:50
Date: March 2019
Drawn: Zeki Kurekci

0172/GRA

/04

ADUR & WORTHING HOME IMPROVEMENT ASSISTANCE
ADUR & WORTHING COUNCILS
PORTLAND HOUSE
RICHMOND ROAD
WORTHING
BN11 1HS

0 50 100

North elevations