

BS1 BS2 Linear Format Fascia Sign

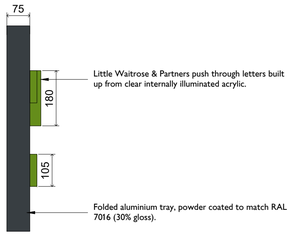

Section Through Fascia Sign
Scale 1:10 @ A1

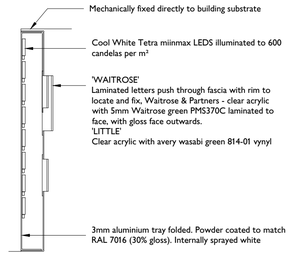

Typical Construction Section - linear format fascia sign
Scale 1:10 @ A1

Little Waitrose & Partners fascia - Linear format

Fascia: Folded aluminium tray, powder coated to match RAL 7016 (30% gloss). Approx 12945 x 670mm
Letters: 'Little Waitrose & Partners push through letters built up from clear internally illuminated acrylic.
'Waitrose & Partners' 5mm green (PMS 370C) acrylic front letter, 'Little' to have Avery Wasabi green 814-01 vinyl applied to face.

'W' Cap Height: 180mm
'Little' and '& Partners' Cap Height: 105mm
Overall Width: 2323mm
Overall Height: 383mm

DS1 Dog Stop Sign



Dog Stop Sign

Size: 150mm (w) x 150mm (h)
Height: 500mm AFFL to top of sign

Specification:
3mm aluminium panel powder coated Pantone 3435C (30% gloss), with fret cut white vinyl text and graphics. Bonded with VHB tape to face of 3mm aluminium (unpainted) carrier panel screw-fixed to wall.

Dog Stop Vinyl Sign Elevation
Scale 1:5 @ A1

CS1 CS2 Customer Entrance Sign



Customer Entrance Sign


706mm (w) x 975mm (h)

Colours

Panel to be powder coated green to match Pantone 3435C.Some panels have
3M vinyl applied to top of panel to match 370c.
Cut vinyl graphic colours: White, Red Green (Pantone 382C).

Customer Entrance Sign Elevation
Scale 1:20 @ A1

SV1

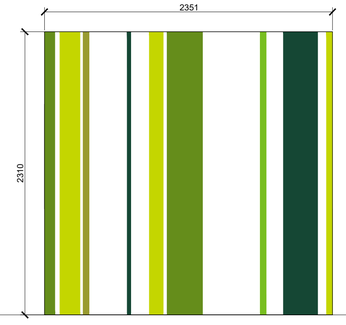

Striped Vinyl Detail

Size: 2351mm (w) x 2150mm
Height: 465mm from AFFL to underside of the sign
Spec: Striped vinylapplied internally to window. Digitally printed translucent green stripes at 720 DPI.

VINYL - SCALE 1:25 @ A1

BS1



Little Waitrose & Partners fascia - Linear format

Fascia: Folded aluminium tray, powder coated to match RAL 7016 (30% gloss). Approx 12945 x 670mm
Letters: 'Little Waitrose & Partners push through letters built up from clear internally illuminated acrylic.
'Waitrose & Partners' 5mm green (PMS 370C) acrylic front letter, 'Little' to have Avery Wasabi green 814-01 vinyl applied to face.
'W' Cap: 180mm


BS2




Little Waitrose & Partners fascia - Linear format

Fascia: Folded aluminium tray, powder coated to match RAL 7016 (30% gloss). Approx 3860 x 670mm
Letters: 'Little Waitrose & Partners push through letters built up from clear internally illuminated acrylic.
'Waitrose & Partners' 5mm green (PMS 370C) acrylic front letter, 'Little' to have Avery Wasabi green 814-01 vinyl applied to face.
'W' Cap: 180mm


Building Signage - Scale1:25 @ A1

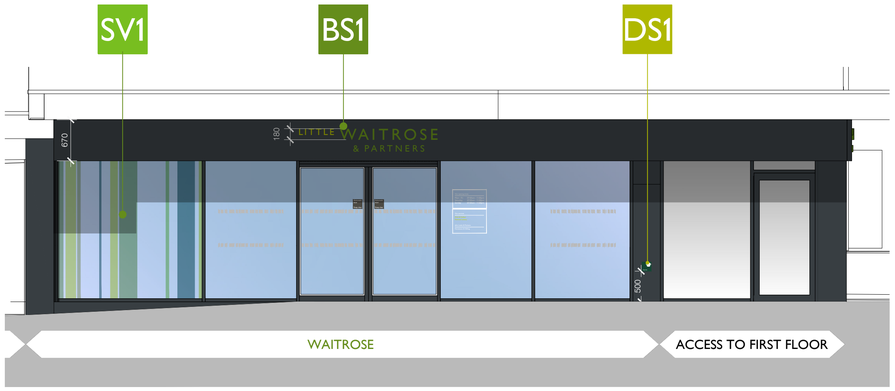


PROPOSED SOUTH ELEVATION SCALE 1:50 @ A1

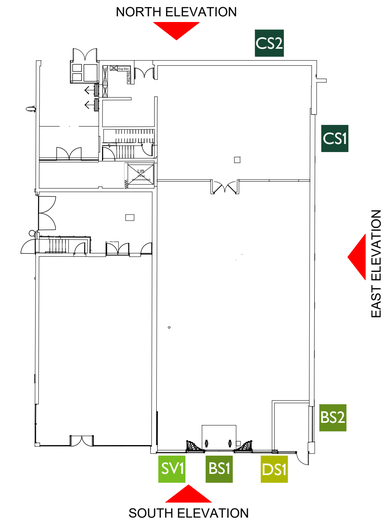

PROPOSED KEY PLAN -
SCALE 1:250 @ A1

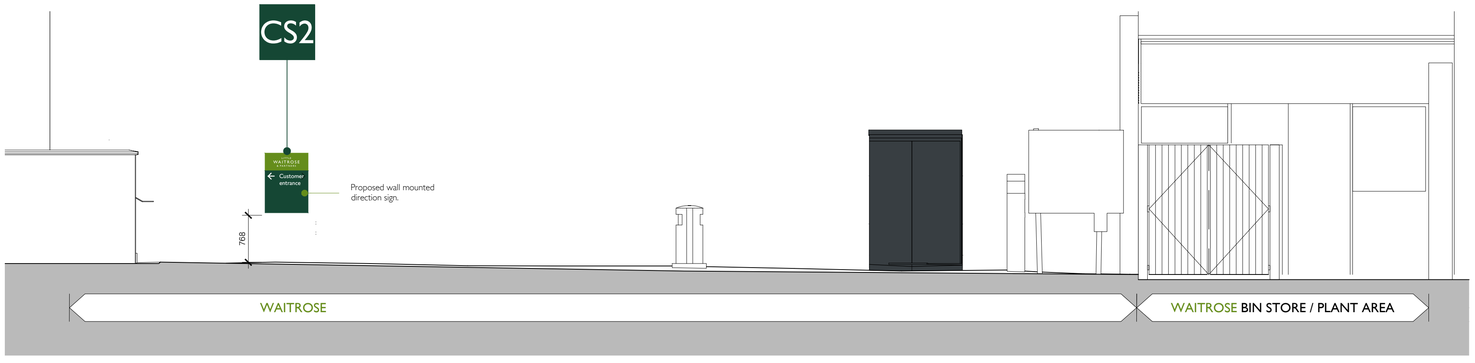

PROPOSED NORTH ELEVATION SCALE 1:50 @ A1

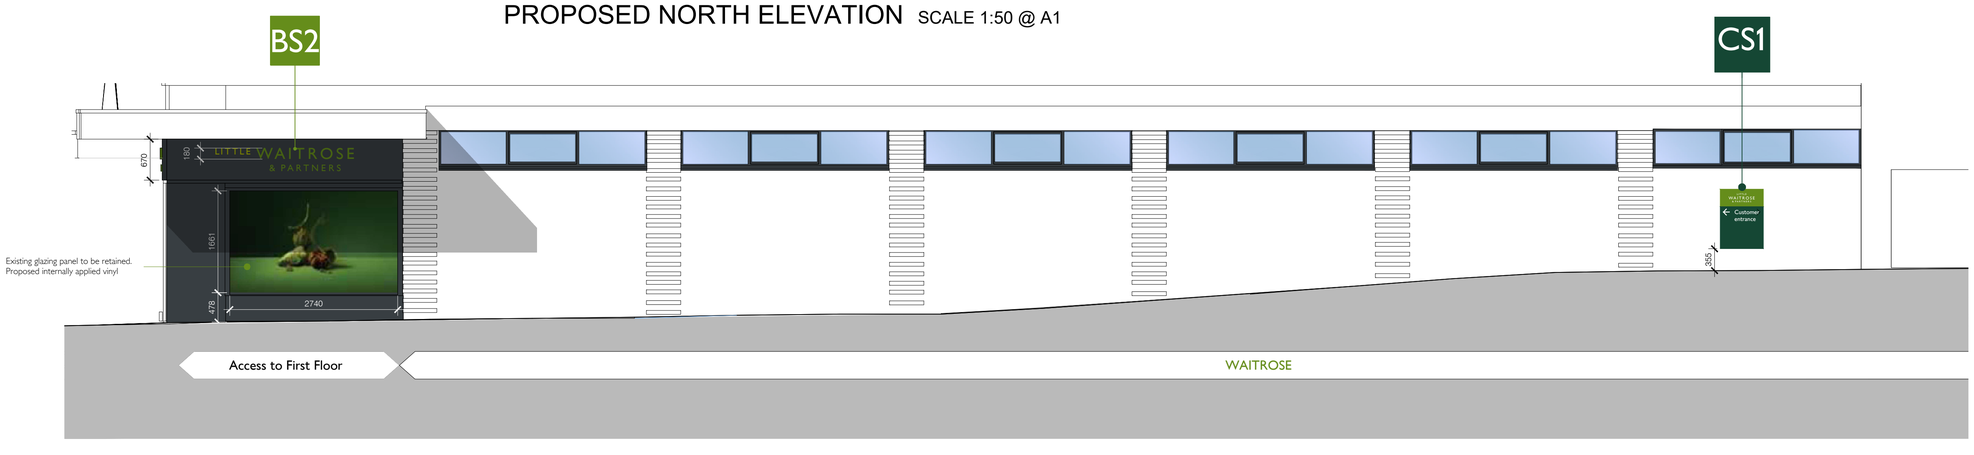

PROPOSED EAST ELEVATION SCALE 1:50 @ A1

Revision:
A 16.04.2025 Shop front height and fascia depth amended.
B 17.04.2025 Facia signage height amneded to 670mm.

By | App Revision continued:
SR | AE
SR | AE

By | App NOTES:

archerarchitects
ArcherArchitects CHQgroup | 44 Whitehorse Street | Baldock | Hertfordshire |SG7 6QQ t: 01462 895 110
e:info@archerarchitects.co.uk
w:www.archerarchitects.co.uk

Important note: This drawing is issued on the condition that it is not reproduced, disclosed or copied to any unauthorised person without written consent. Copyright ArcherArchitects.
All dimensions to be verified on site.

Client: **WAITROSE & PARTNERS**

Project: 18 SOUTHWICK SQUARE
SOUTHWICK. BN42 4FJ

Drawing title: PROPOSED SIGNAGE DETAILS

PLANNING

Scale	Drawn	Checked
1:100@A1	SR	AE

Date: 25/02/2025
Issuing Discipline: architecture
Drawing number: **17006 PL-A-13**
Revision: **B**