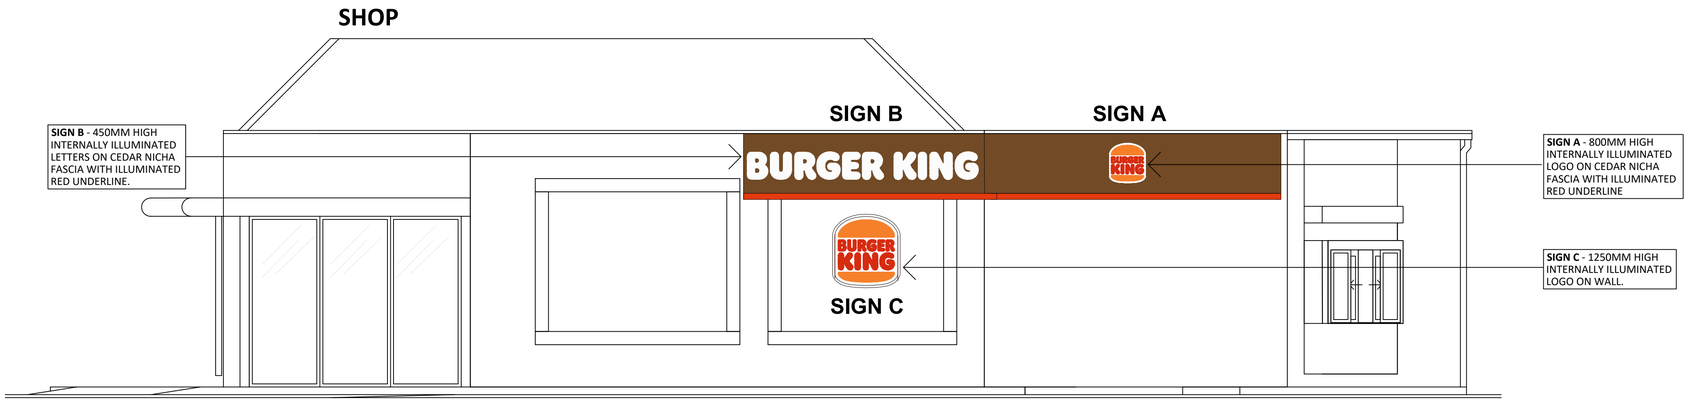

SOUTH ELEVATION
Scale 1:50

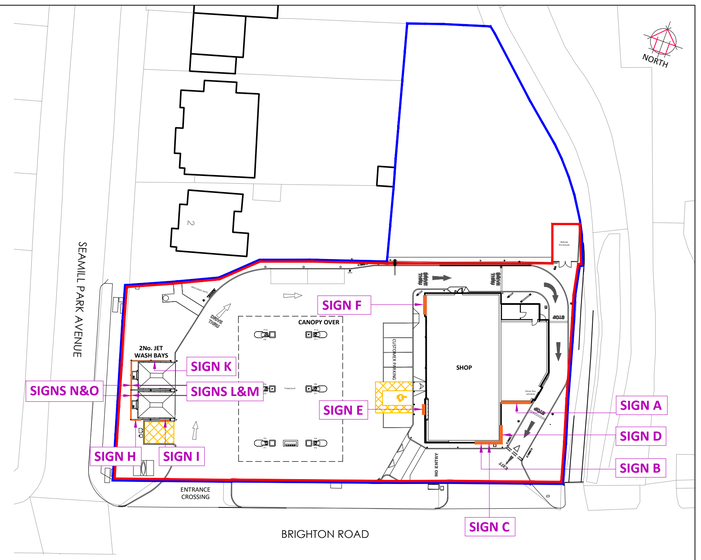

NOTES

- This drawing is for advertisement planning consent only
- Do not scale off the drawing
- Signage based on information provided by IVC signs.
- Pret Ral Colour 3004



EAST ELEVATION
Scale 1:50

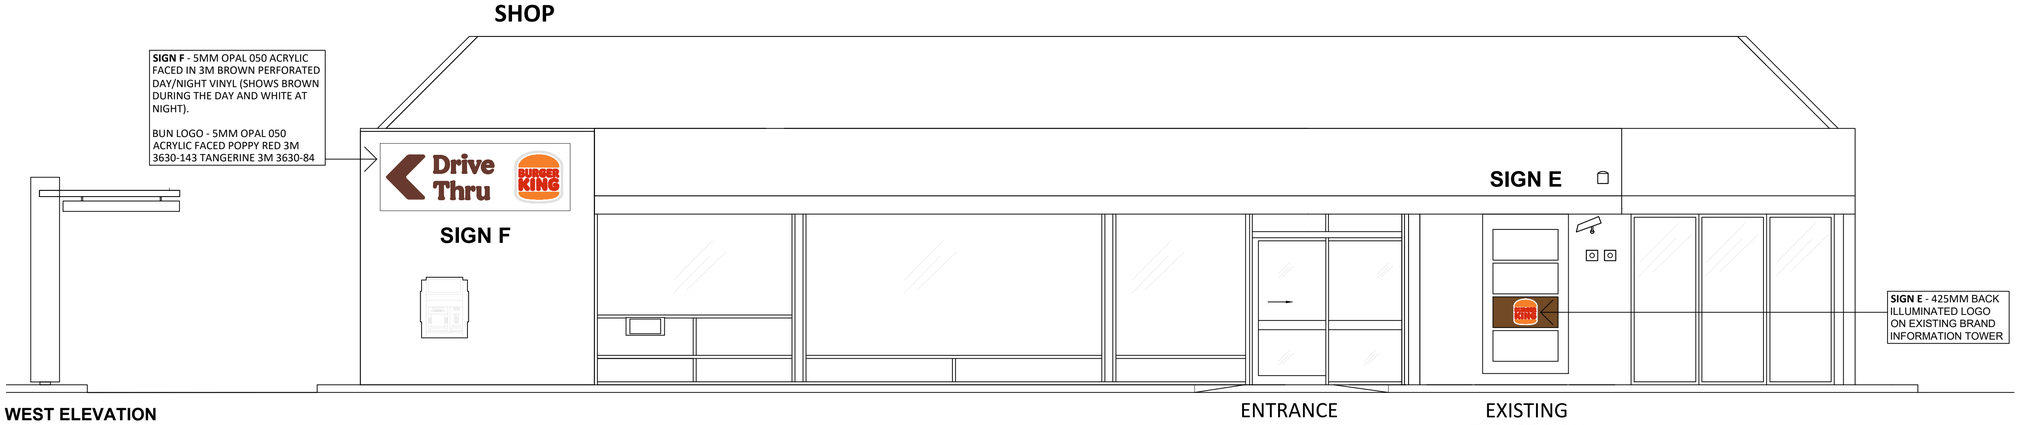

WEST ELEVATION
Scale 1:50

C	04.12.25	Sign G Omitted	KW
B	20.10.25	Sign G amended	KW
A	26.06.25	Amendments to signage	KW

PLANNING - ADVERTISEMENT

PROJECT
BROOKLANDS SERVICE STATION
A259, 311 Brighton Road
Worthing, BN11 2HP

TITLE
ADVERTISEMENT ELEVATIONS - BUILDING

CLIENT
Motor Fuel Group

JENNINGS DESIGN
8 Feast Field, Horsforth, Leeds, West Yorkshire, LS18 4TJ
www.jennings-design.com 01274 395422 office@jennings-design.com

Drawn:	Check:	Scale:	Date:
KW	NJ	1:50 @ A1	May 2025

Plan Number:
240479 - ADV_102_C

0 1 2 3 4 5
SCALE - METRES - 1:50