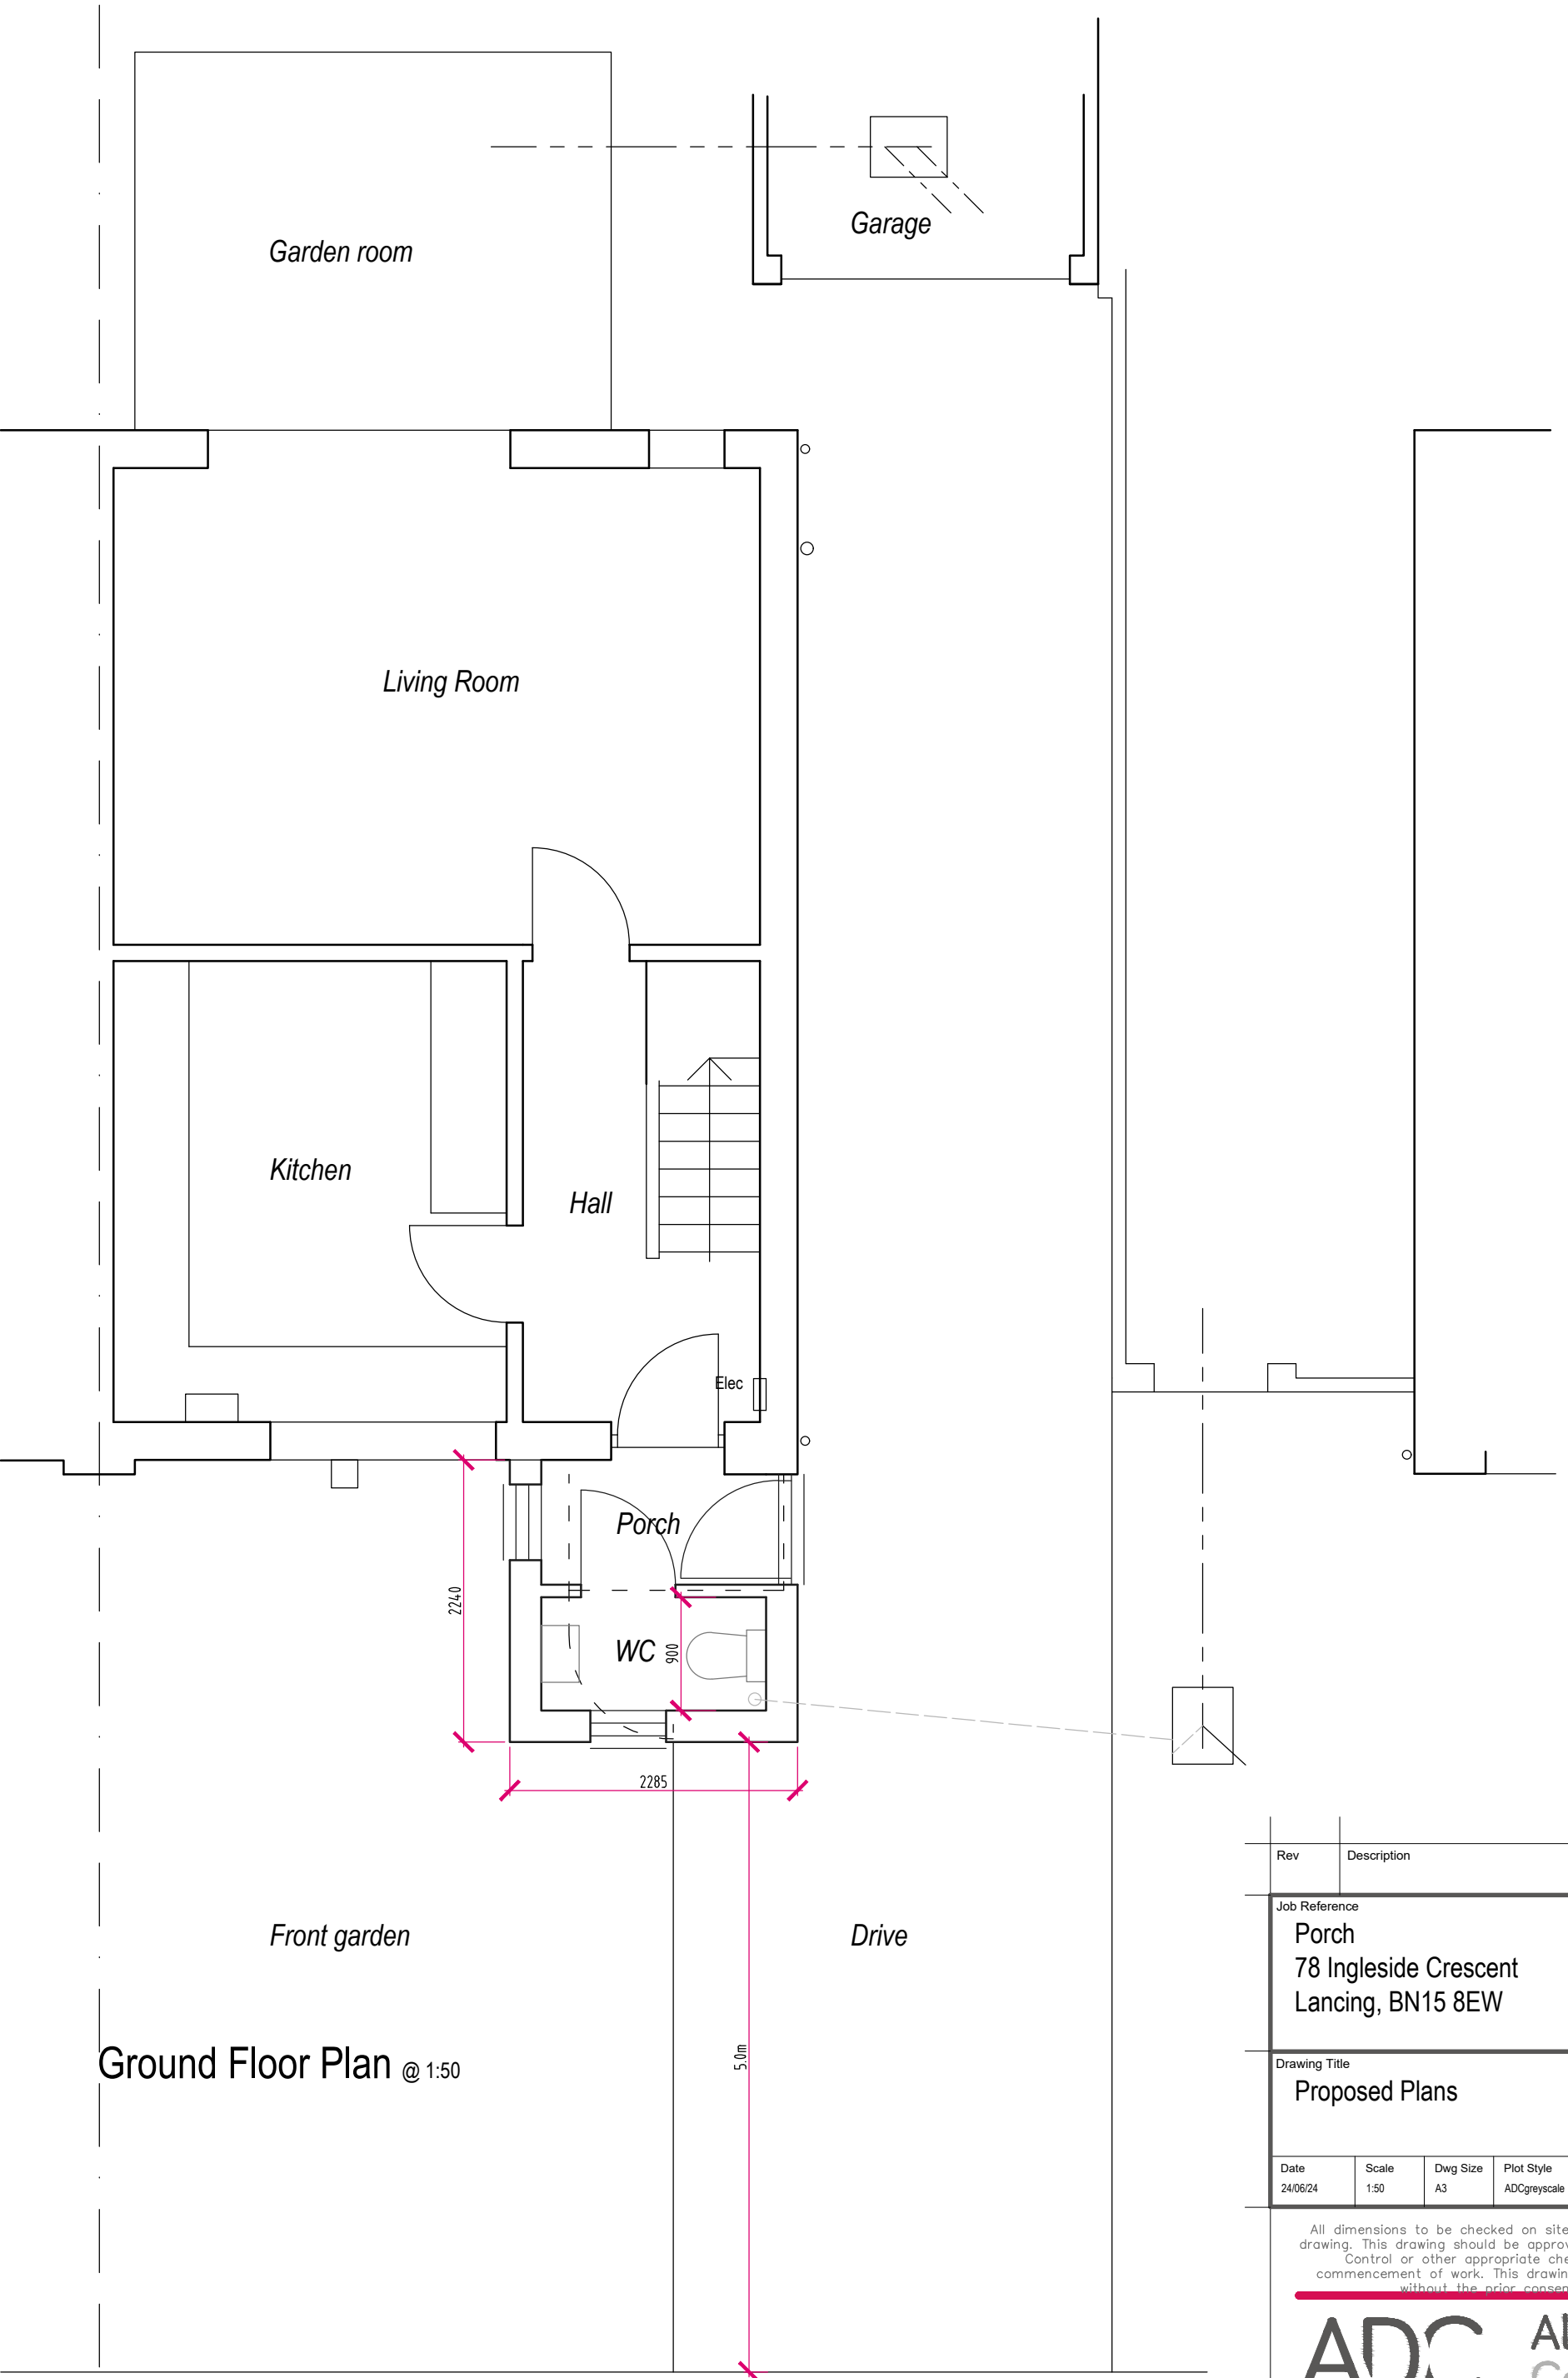

Ground Floor Plan @ 1:50

Rev	Description	Date

Job Reference	Client
Porch 78 Ingleside Crescent Lancing, BN15 8EW	Ms Mcintosh
Drawing Title	**Drawing No / Rev**
Proposed Plans	ADC 1598/02

Date	Scale	Dwg Size	Plot Style	Drawn	Checked
24/06/24	1:50	A3	ADCgreyscale	AD	AD

All dimensions to be checked on site and do not scale from this drawing. This drawing should be approved by Local Authority Building Control or other appropriate checking authority prior to commencement of work. This drawing should not be reproduced without the prior consent of the author

ADC Alistair Dodd Consulting
Architectural Services
Citibase Brighton. 95 Ditchling Road
Brighton . East Sussex . BN1 4ST
Tel: 01273 558330
Email: info@adcbrighton.co.uk
www.adcbrighton.com