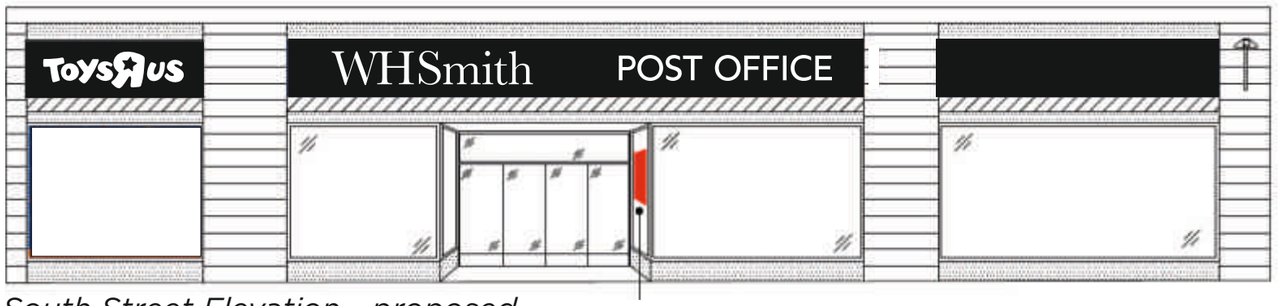

South Street Elevation - proposed
scale 1:100

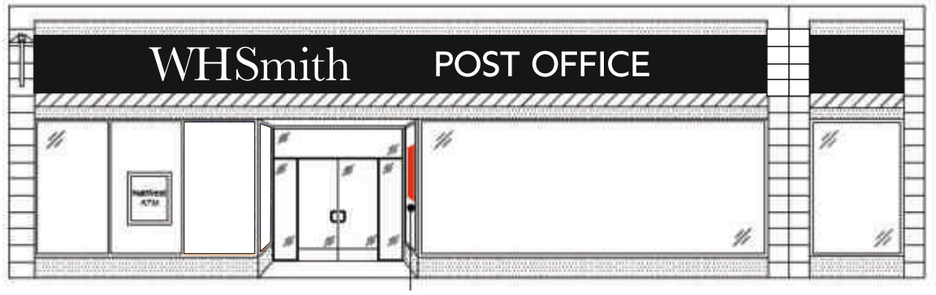

Montague Street Elevation - proposed
scale 1:100

SCALE 1:100 @ A3

0 5 10 15 20Mtrs

FILE EXT.	\A-Z PROJECTS\WHSMITH\SITES\WORTHING 7900\DRAWINGS\	*DWG No.*	01_WHS TRU_WORTHING 7900_82110
CLIENT	WHSMITH / TOYS R US	*DATE*	15-04-24
ADDRESS	WORTHING	*JOB No.*	82110
DRAWN BY	J.KING		

REV 04
NOT APPROVED

This drawing is confidential and any form of reproduction, modification, distribution or other unauthorised use is strictly prohibited without written consent

GREENS 'the signmakers'

WHS / TOYS R US WORTHING 7900

PROPOSED EXTERNAL SIGNAGE







1

TOYS R US

WHITE VINYL APPLIED TO EXISTING TRAY
2302 X 60MM
SCALE 1:20

SCALE 1:2.5 @ A3

0 250mm

FILE EXT.	\A-Z PROJECTS\WHSMITH\SITES\WORTHING 7900\DRAWINGS\	*DWG No.*	01_WHS TRU_WORTHING 7900_82110
CLIENT	WHSMITH / TOYS R US	*DATE*	15-04-24
ADDRESS	WORTHING	*JOB No.*	82110
DRAWN BY	J.KING		

REV 04
NOT APPROVED

This drawing is confidential and any form of reproduction, modification, distribution or other unauthorised use is strictly prohibited without written consent

GREENS 'the signmakers'