



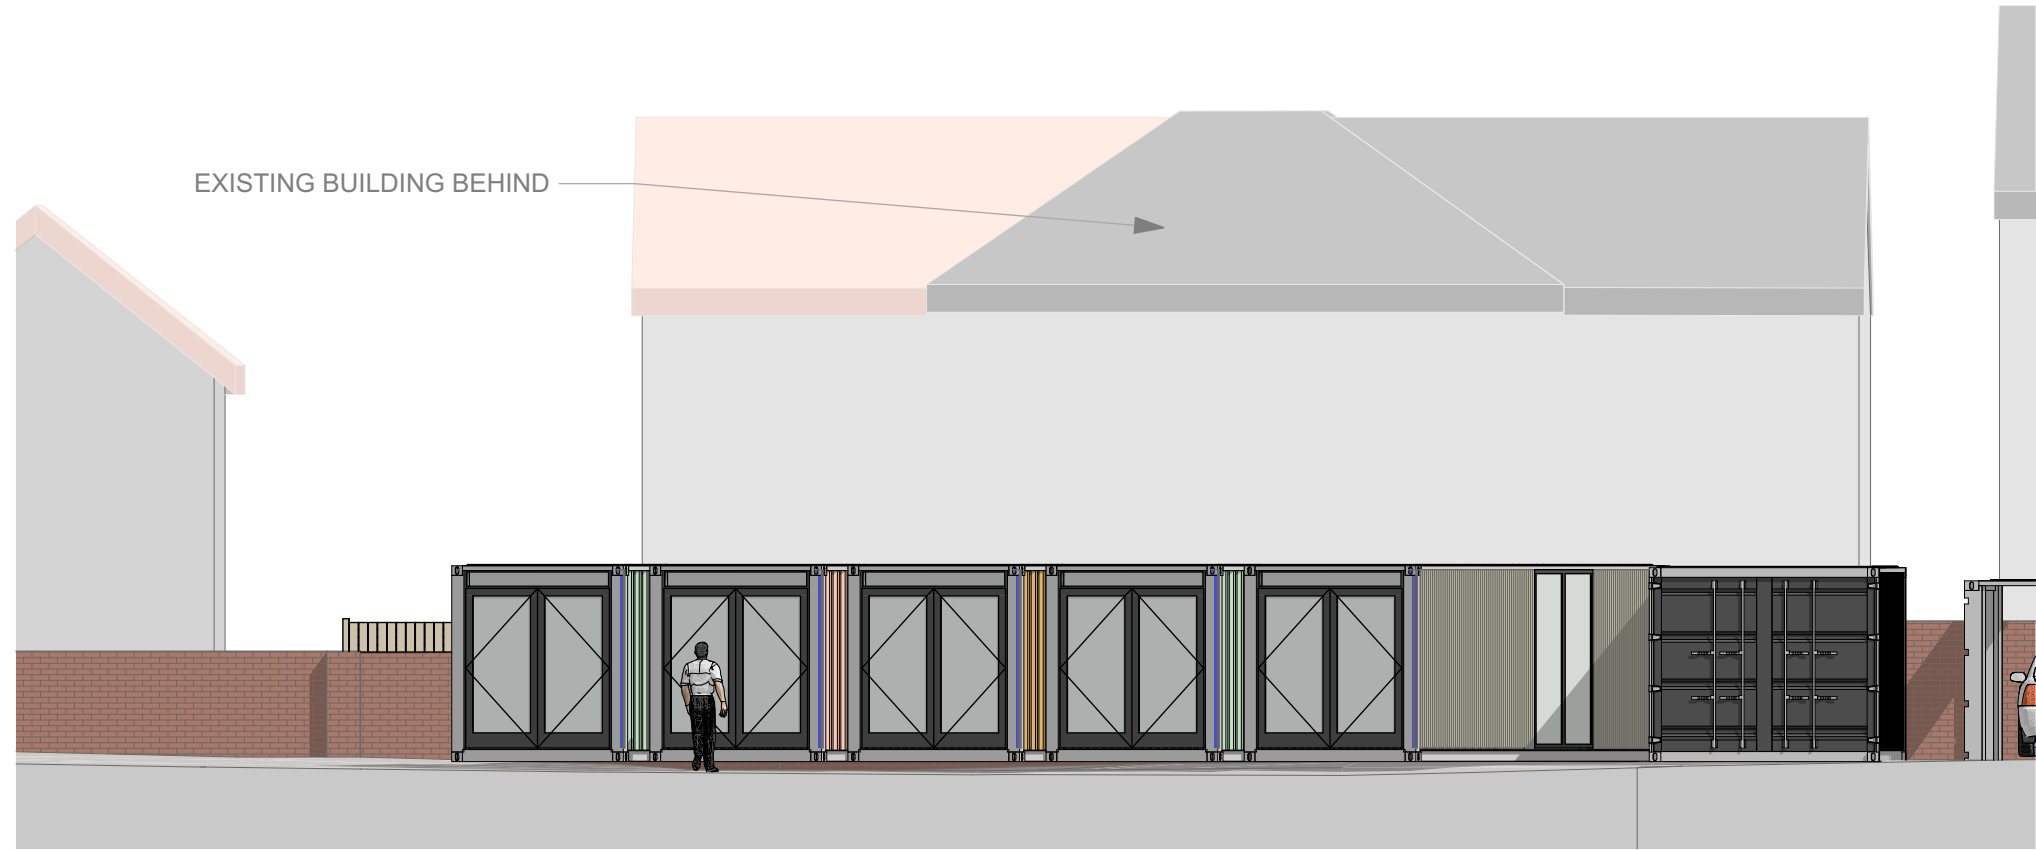


E-01 1:100 Elevation 1

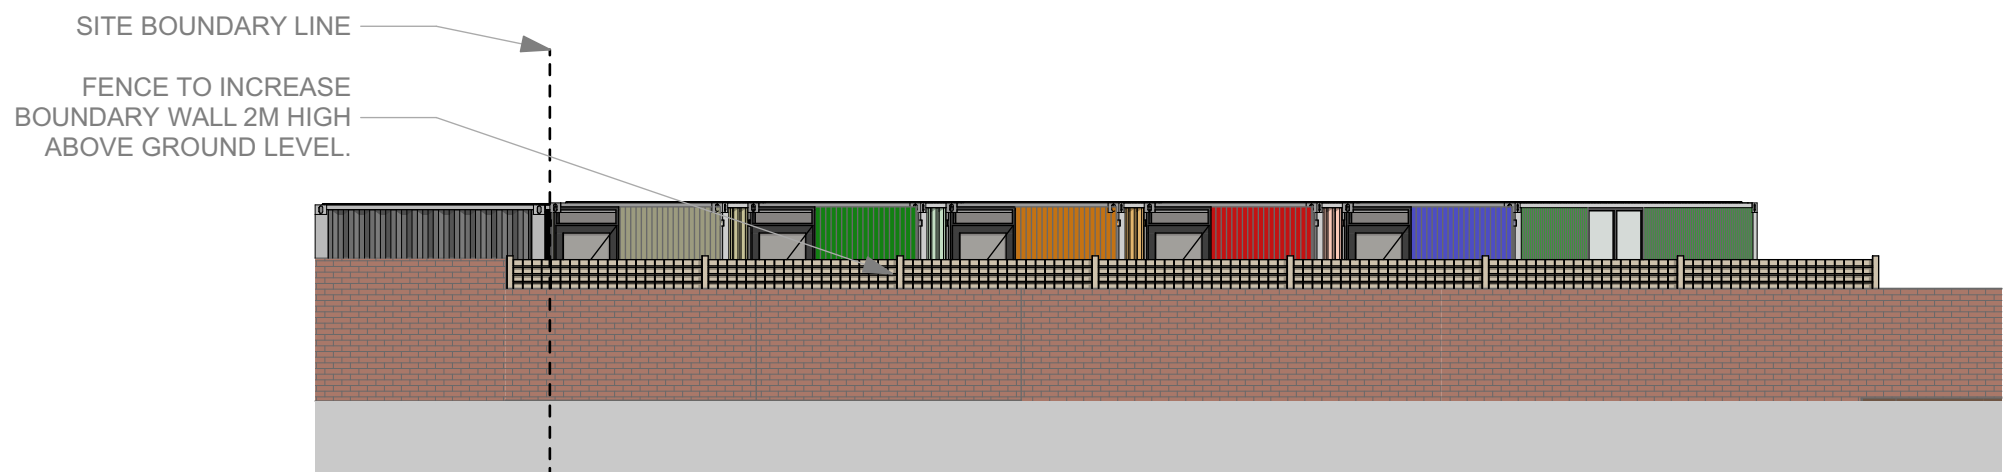

E-02 1:100 Elevation 2



E-04 1:100 Elevation 4

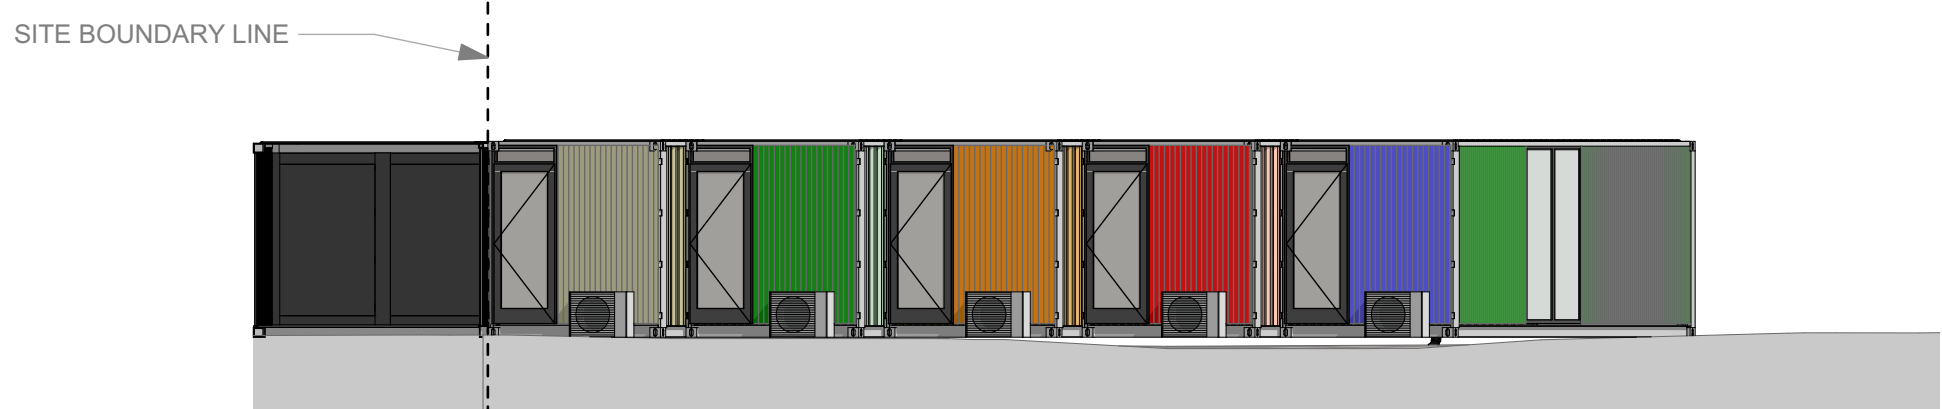


E-04A 1:100 Elevation 4A




E-06 1:100 Elevation 6




E-03 1:100 Elevation 3

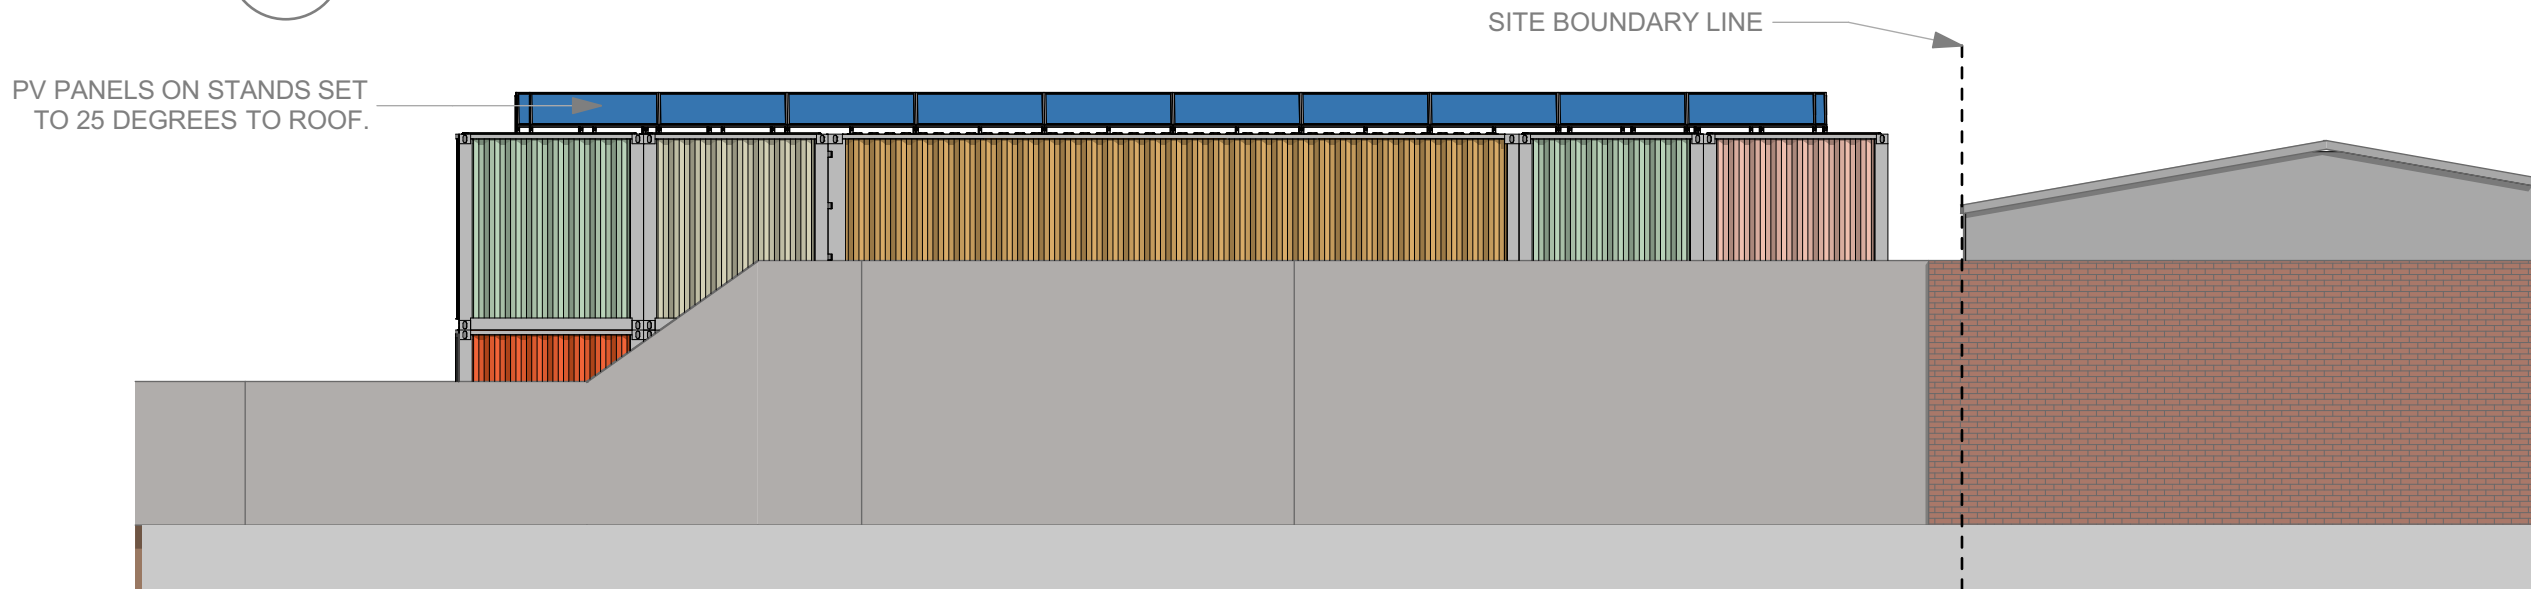

E-05 1:100 Elevation 5

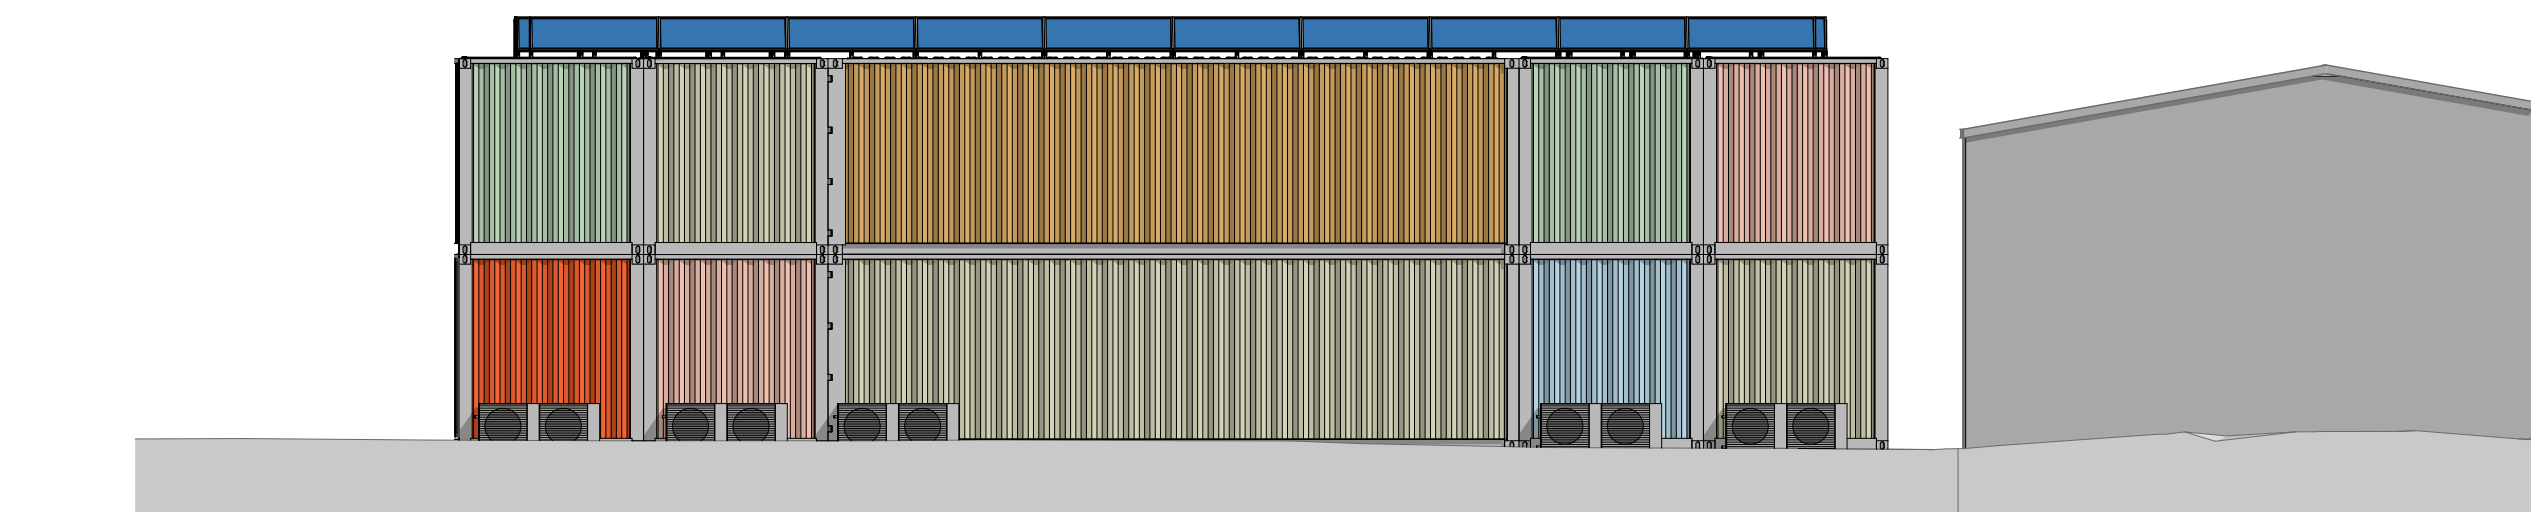

E-05A 1:100 Elevation 5A

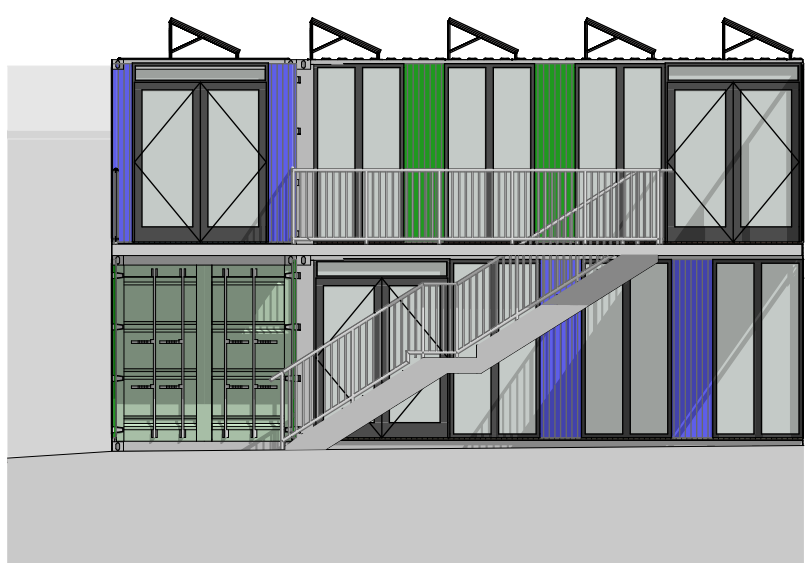

E-07 1:100 Elevation 7

MATERIAL SCHEDULE

WALLS AND ROOF
Steel containers painted with pastel palette of colours

WINDOWS AND DOORS
Containers to be adapted to form openings with new powdercoated double glazed windows and doors

RAINWATER GOODS
Aluminium powder coated round and half round downpipes and gutters

BOUNDARY TREATMENT
New sliding gate at entrance. Existing north boundary wall to have fence to increase height upto 2m above ground level. all others as existing.

THIS DRAWING IS INDICATIVE ONLY AND MUST NOT BE RELIED UPON FOR CONSTRUCTION - UNLESS THE DRAWING IS NAMED AS 'CONSTRUCTION'.

ALL DIMENSIONS TO BE CHECKED AND VERIFIED WITH ANY DISCREPANCIES REPORTED TO PHILIPS SURVEYORS LLP.

THIS DRAWING REMAINS THE PROPERTY OF PHILIPS SURVEYORS AND MUST NOT BE COPIED OR REPRODUCED WITHOUT PRIOR WRITTEN PERMISSION.

THE CLIENT MUST FAMILIARISE THEMSELVES WITH:
- THEIR DUTIES CONCERNING HEALTH & SAFETY UNDER CDM2015 REGULATIONS AND
- THE APPOINTMENT OF PRINCIPAL DESIGNER AND PRINCIPAL CONTRACTOR.

IF YOU NEED ANY FURTHER INFORMATION OR INDEPENDENT ADVICE ON UNDERTAKING YOUR CDM REGULATIONS DUTIES, PLEASE CONTACT THE ASSOCIATION FOR PROJECT SAFETY, 5 NEW MART PLACE, EDINBURGH EH4 1RW TEL: 08456 121 298 EMAIL: info@aps.org.uk YOU CAN VISIT THE HSE AND APS WEBSITES FOR MUCH MORE INFORMATION AT: www.hse.gov.uk AND www.aps.org.uk RESPECTIVELY.

SAFETY HEALTH AND ENVIRONMENTAL INFORMATION
IN ADDITION TO THE HAZARDS AND RISKS NORMALLY ASSOCIATED WITH THE TYPE OF CONSTRUCTION WORK DETAILED ON THIS DRAWING, PLEASE NOTE THE FOLLOWING SIGNIFICANT RISKS AND INFORMATION:

- INDICATES - WARNING
- INDICATES - COMPULSORY INSTRUCTION
- INDICATES - FOR INFORMATION
- INDICATES - PROHIBITIVE INSTRUCTION

FOR INFORMATION RELATING TO END USE, MAINTENANCE, DEMOLITION ETC. - PLEASE REFER TO THE HEALTH & SAFETY FILE.

IT SHOULD BE ASSUMED THAT ALL WORKS ARE TO BE CARRIED OUT BY A COMPETENT CONTRACTOR AND, WHERE APPLICABLE, TO AN APPROVED METHOD STATEMENT.

CONTAINER SCHEDULE

GROUND FLOOR	CONTAINER ID USE
SIZE	
8x30FT CONTAINER A	POTTERY STUDIO
8x30FT CONTAINER B	PHOTOGRAPHY STUDIO
8x30FT CONTAINER C	PHOTOGRAPHY STUDIO
8x30FT CONTAINER D	PAINTING STUDIO
8x30FT CONTAINER E	PRINT STUDIO
8x30FT CONTAINER F	CAFE
8x30FT CONTAINER G	OFFICE
8x30FT CONTAINER H	OFFICE
8x30FT CONTAINER I	OFFICE
8x30FT CONTAINER J	GYM
8x30FT CONTAINER K	GYM
FIRST FLOOR	CONTAINER ID USE
SIZE	
8x30FT CONTAINER L	OFFICE
8x30FT CONTAINER M	OFFICE
8x30FT CONTAINER N	OFFICE
8x30FT CONTAINER O	OFFICE
8x30FT CONTAINER P	SUANA
8x30FT CONTAINER Q	SUANA

Rev.	Amendments	Date	Drw.
B	ELEVATION E-05A ADDED	02.06.26	GRM
A	ELEVATION E-04A & E-07 ADDED	06.05.26	GRM

PS PHILIPS SURVEYORS
BUILDING SURVEYORS, DESIGNERS & CONSULTANTS

PHILIPS SURVEYORS LLP, THE OLD COACH HOUSE, 78 LOWER STREET, PULBOROUGH, WEST SUSSEX, RH20 2AA
T: 01798 873222
E: info@philips-surveyors.co.uk
W: www.philips-surveyors.co.uk

CLIENT:
MORGAN CARR LTD
UNIT 1, 24 UPPER HIGH STREET,
WORTHING WEST SUSSEX BN11 1DL

PROJECT:
UPPER CENTRAL, COMMUNITY HUB INITIATIVE
UNIT 1, 24 UPPER HIGH STREET,
WORTHING WEST SUSSEX BN11 1DL

DRAWING TITLE:
Planning
PROPOSED ELEVATIONS

DRAWN: GRM	JOB NO: 2726/25	SCALE @ A1: As Shown
CHECKED: POW	DRAWING NO: PL-02	REV: B
DATE: DEC 25		

© PHILIPS SURVEYORS LLP.



DESIGN PRECEDENT - BEECH STREET, FELIXSTOWE