
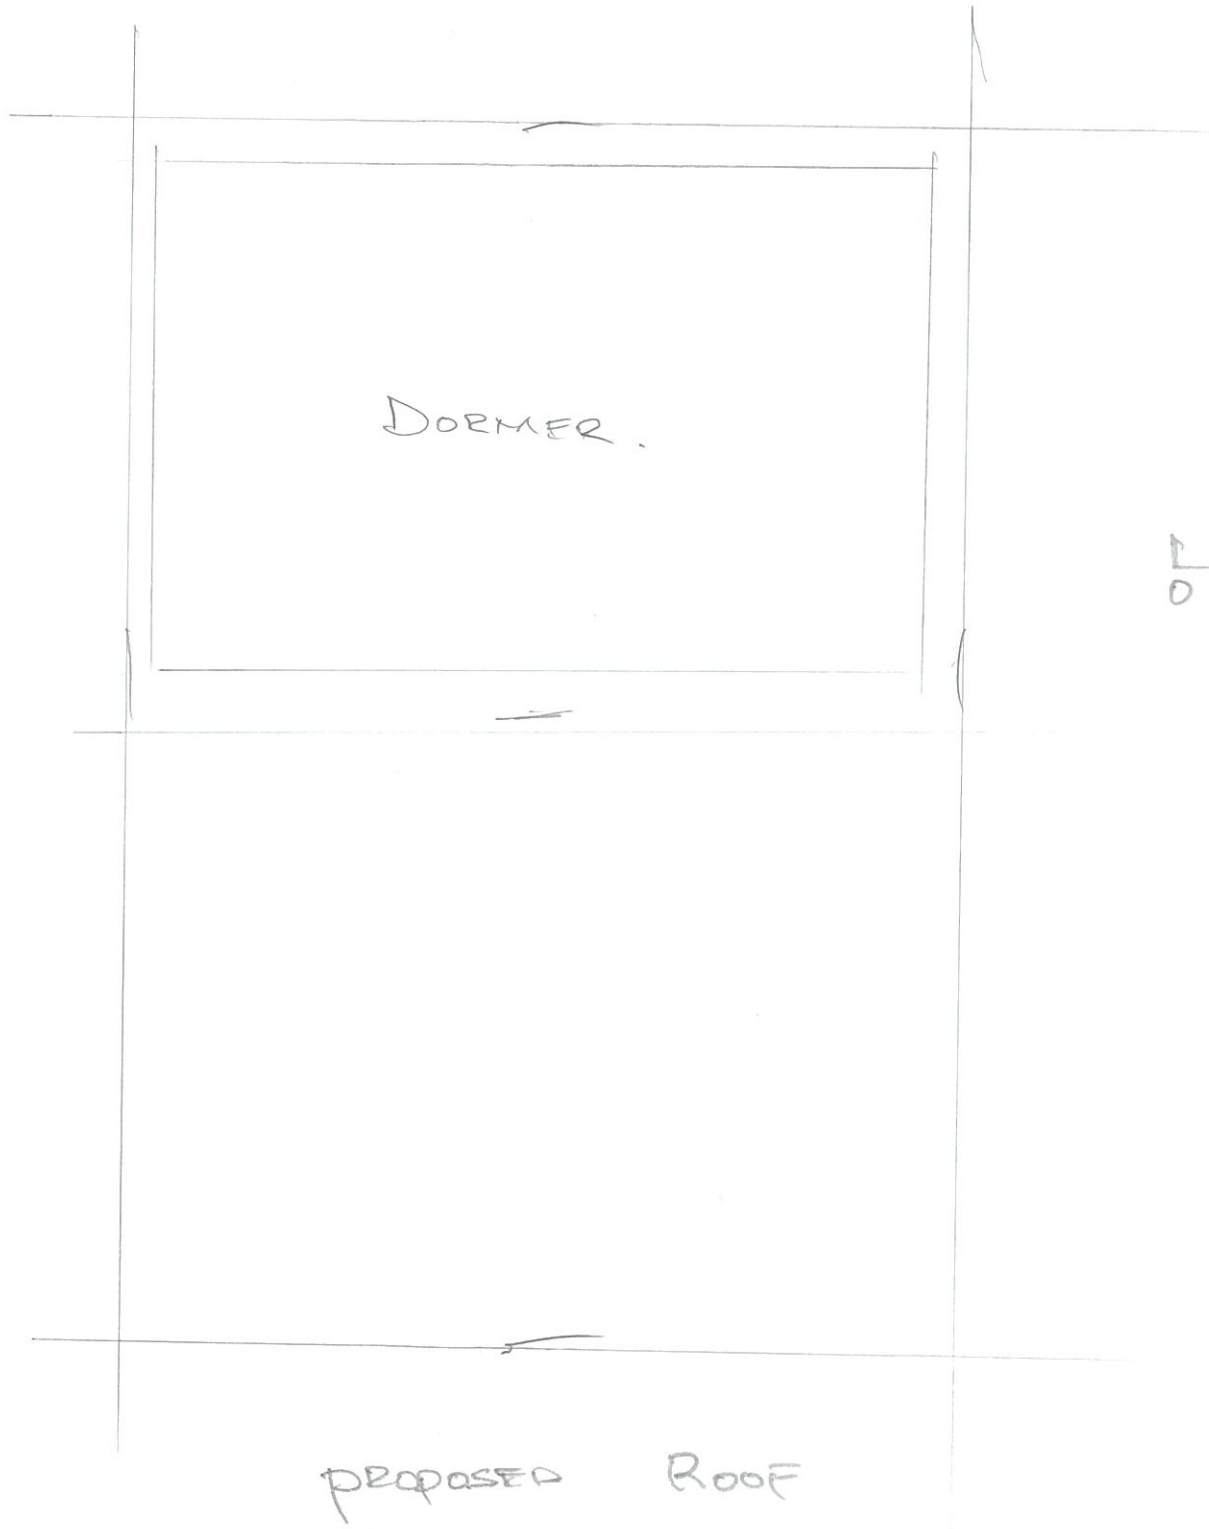
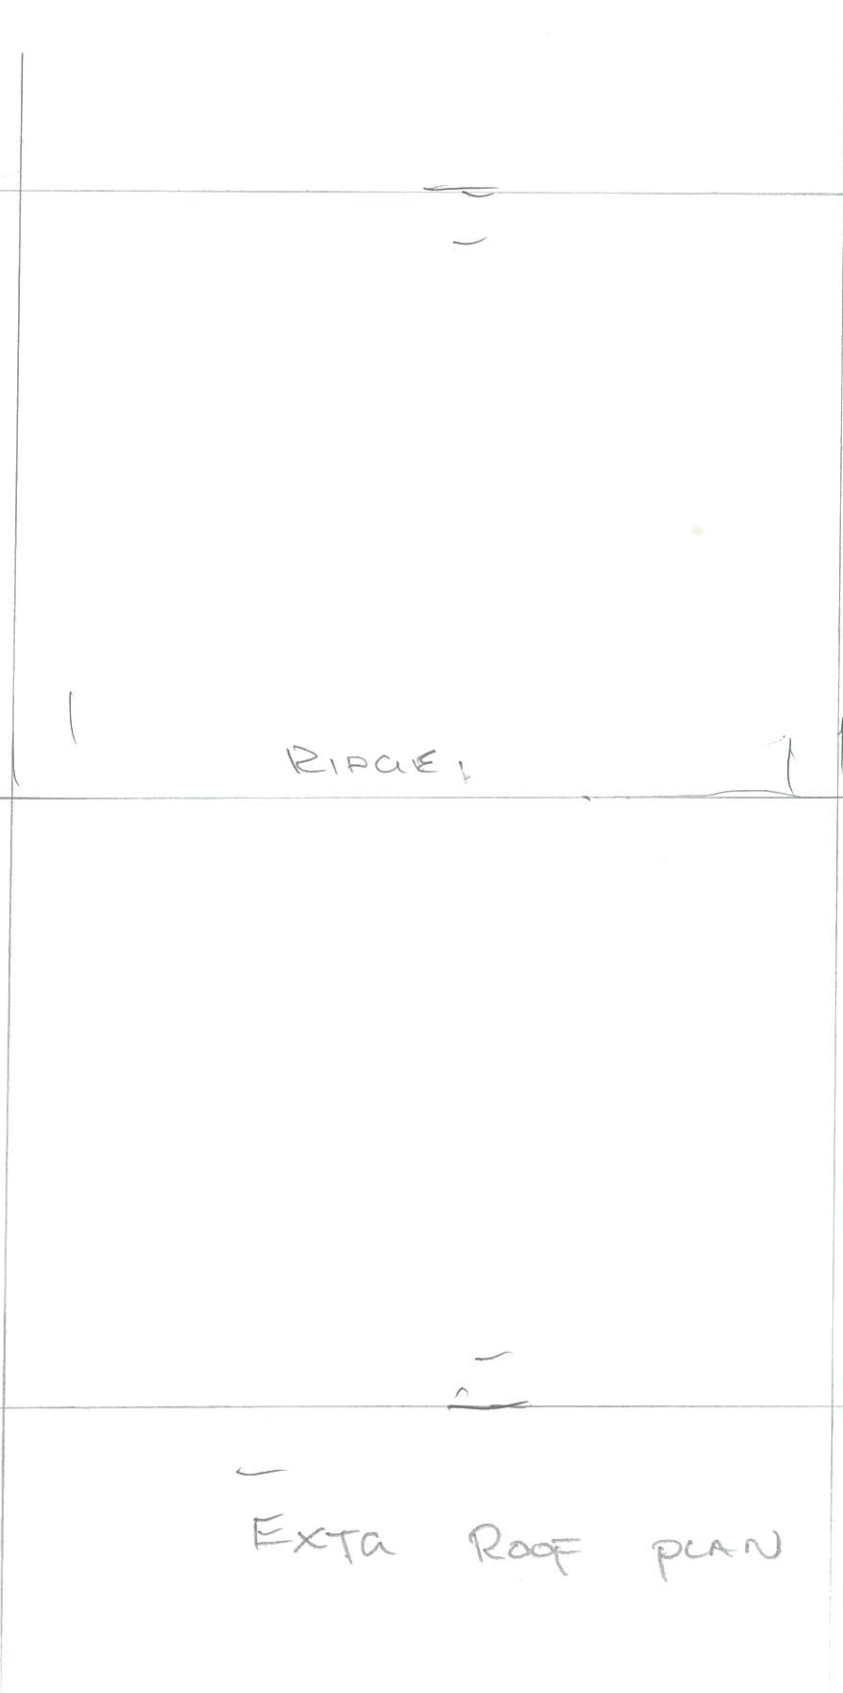


ALL LEVELS AND DIMENSIONS TO BE CHECKED. THIS DRAWING IS TO BE READ IN CONJUNCTION WITH ALL OTHER RELEVANT DRAWINGS AND SPECIFICATIONS.
©C R BARROW AND ASSOCIATES. ALL RIGHTS RESERVED.

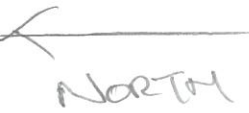

C.R.BARROW & ASSOCIATES LTD STRUCTURAL & ARCHITECTURAL TECHNICIANS.	
TITLE 28 BROOKS CLOSE. BN11 2BW	
SCALE 1:50 @ A3	DATE JUN 26
REV	DRAWN BY