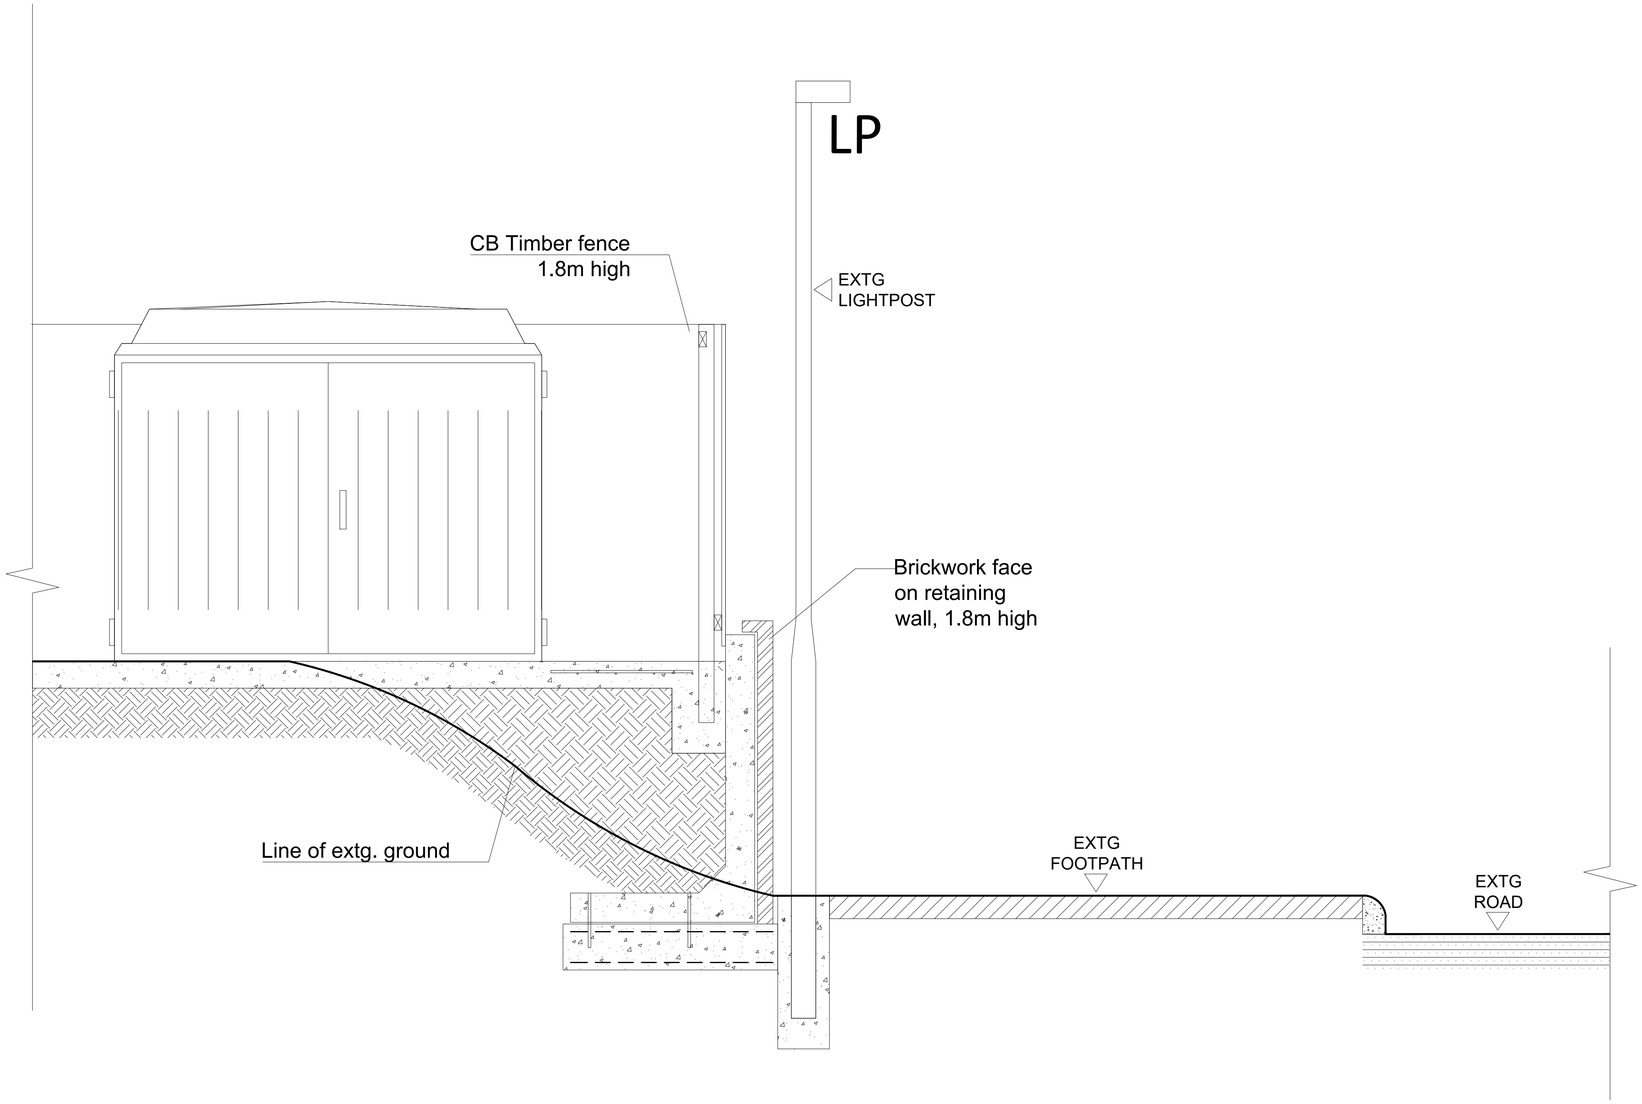

A1
ORIGINAL
PLOT SIZE

PROJECT MANAGERS :

ARTELIA
Passion & Solutions

DESIGNERS :

mbh

MBH Design Studio Ltd.
Rosemount House, Rosemount Avenue, West Byfleet, Surrey, KT14 6LB
www.mbhltd.com t: 01932 352 727 f: 01932 351 545

PHASE : PLANNING

REV	DATE		BY

PROJECT : SHELL SHOREHAM AIRPORT
BRIGHTON ROAD, SHOREHAM
SUSSEX, BN43 5LD

TITLE : RETAINING WALL DETAIL

SHELL UK OIL PRODUCTS LTD.
SHELL CENTRE, YORK ROAD,
LONDON, SE1 7NA
UNITED KINGDOM

DRAWN BY :	SR/WS	SCALE :	1:20@A1
DATE :	11.05.2023	PLOT DATE :	11.05.2023
CAD FILE :	Z:\MBH\Clients\Artelia (ex-Coteba)\Shell EV\13972 SHOREHAM AIRPORT		

DWG No :	12038413	PLNG-09	23