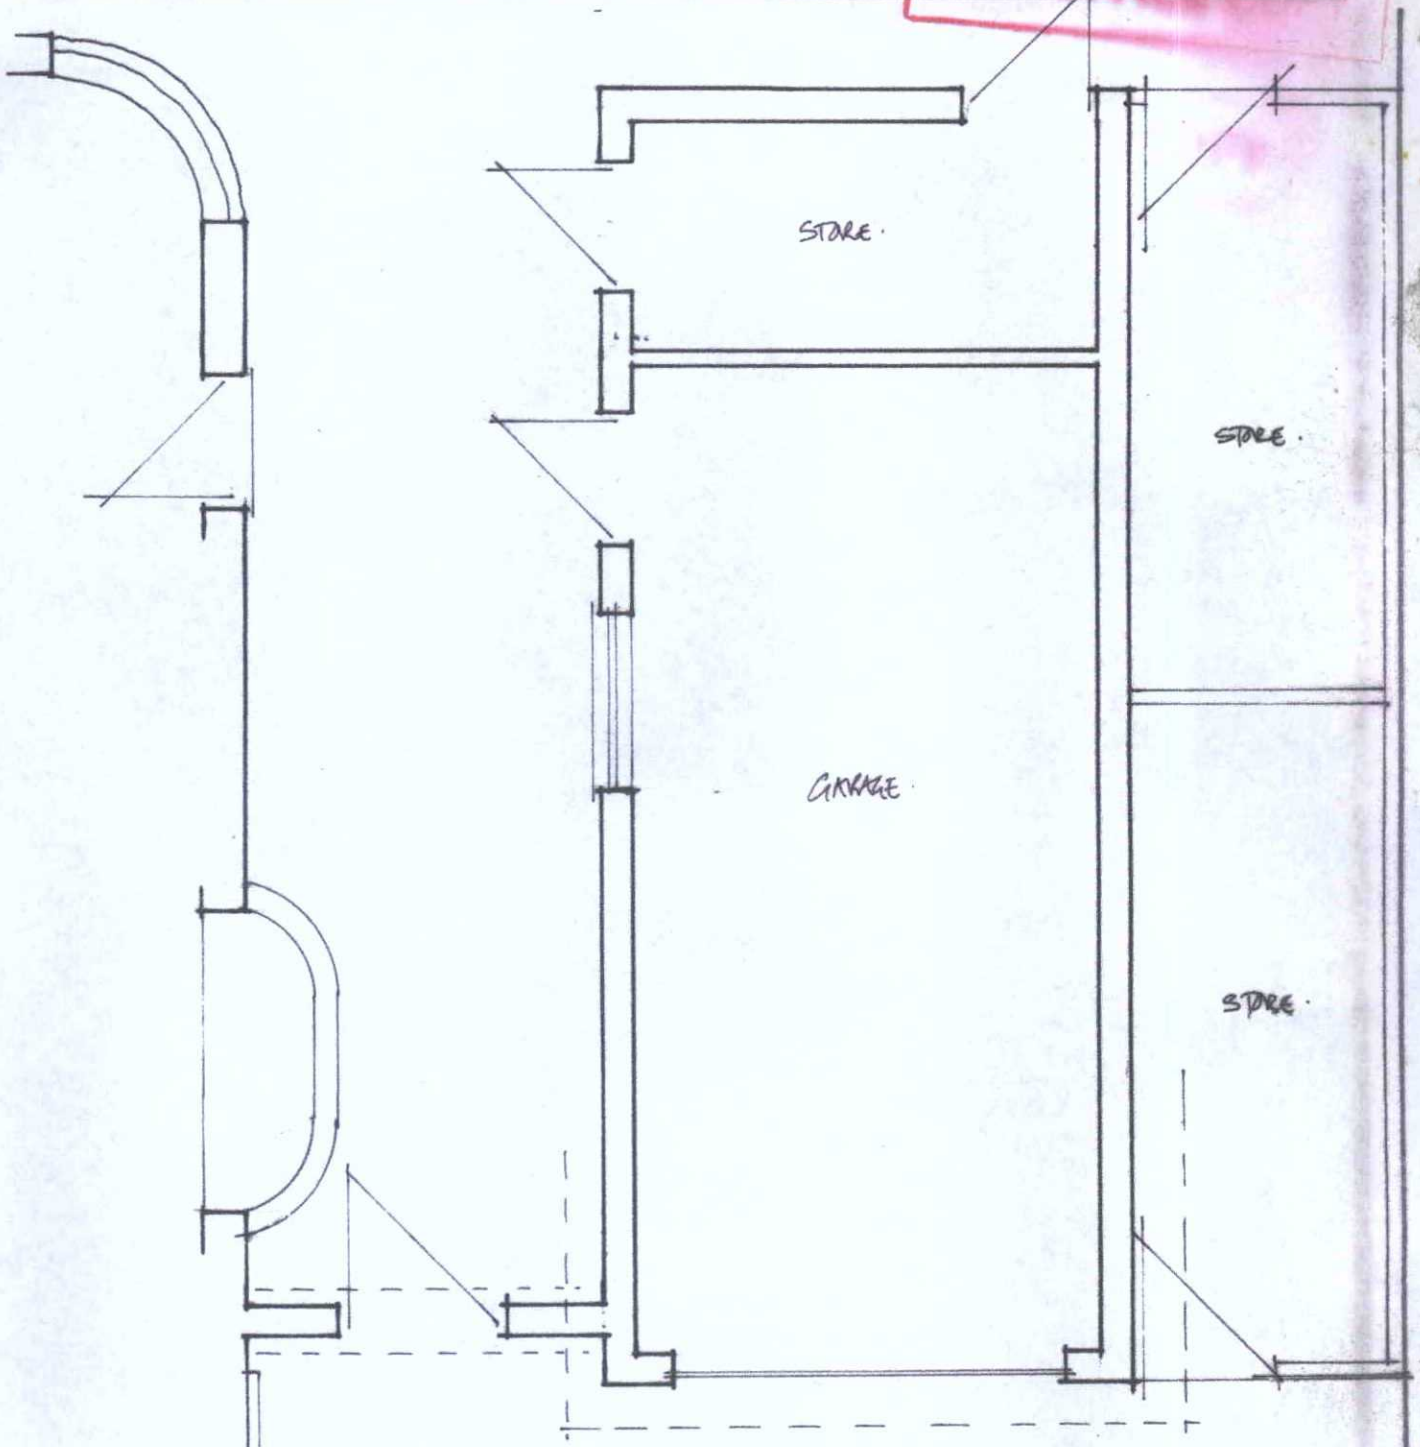

EXISTING PLAN OF GARAGE & STORES.

BOROUGH OF WORTHING
DEPOSITED 11/7/08
TP REF No.
WB/ 08/0743/FULL

WSE/DS/06 06/07/08 SCALE 1:50. © DEADSPACE DESIGNS.