
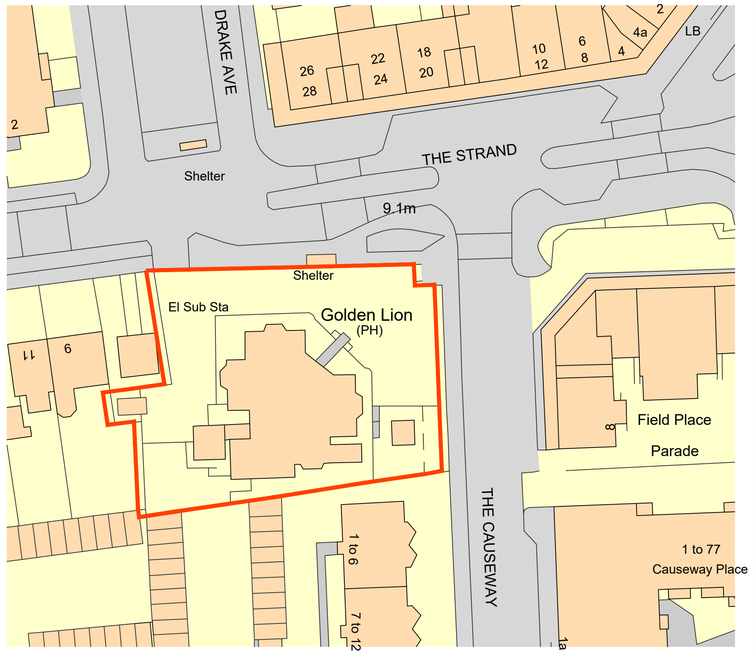


Ordnance Survey, (c) Crown Copyright 2024. All rights reserved. Licence number 100022432

N.

EXISTING BLOCK PLAN
SCALE 1:500

SCALE - 1:500
0 5 10 15 20 25 30 35 40 45 50 55 60 65 70 75 80 85 90 95 100 [m]

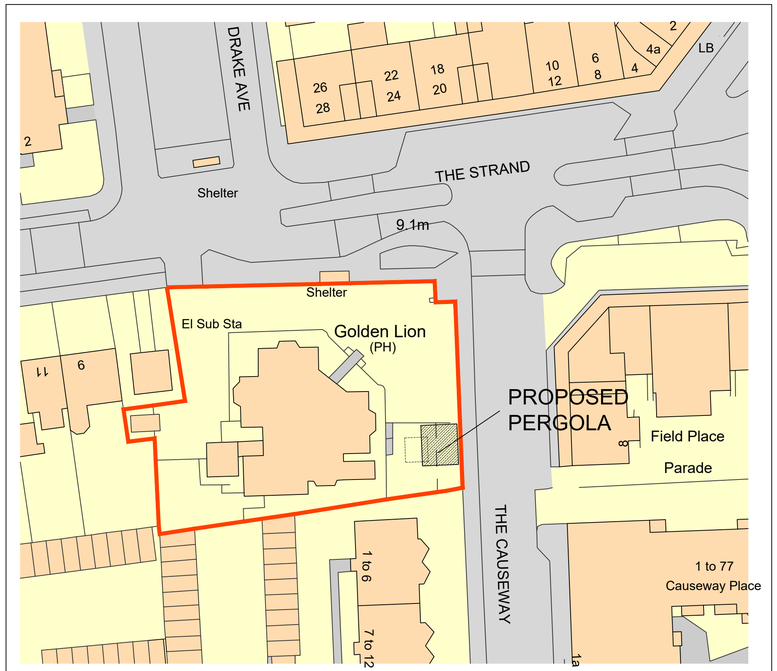


Ordnance Survey, (c) Crown Copyright 2024. All rights reserved. Licence number 100022432

N.

PROPOSED BLOCK PLAN
SCALE 1:500


SCALE - 1:500
0 5 10 15 20 25 30 35 40 45 50 55 60 65 70 75 80 85 90 95 100 [m]

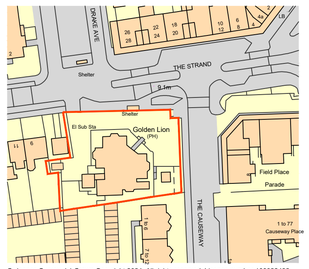

Ordnance Survey, (c) Crown Copyright 2024. All rights reserved. Licence number 100022432

EXISTING LOCALITY PLAN
SCALE 1:1250

SCALE - 1:500
0 5 10 15 20 25 30 35 40 45 50 55 60 65 70 75 80 85 90 95 100 [m]

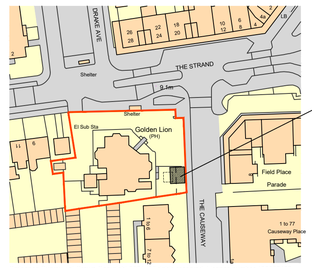

PROPOSED
PERGOLA

Ordnance Survey, (c) Crown Copyright 2024. All rights reserved. Licence number 100022432

PROPOSED LOCALITY PLAN
SCALE 1:1250

SCALE - 1:1250
0 20 40 60 80 100 [m]

NOTE:

The Contractor is to check and verify all building and site dimensions, levels and sewer invert levels at connection points before work starts. This drawing must be read with and checked against any structural or other specialist drawings provided.
The Contractor is to comply in all respects with the current Building Regulations whether or not specifically stated on these drawings. This drawing is not intended to show details of foundation or ground conditions. Each area of ground relied upon to support the structure depicted must be investigated by the Contractor and suitable methods of foundation be provided.

Rev.		By	Date
B	AMENDED FOLLOWING LPA COMMENTS/ DESIGN REVIEW.	BH	05.12.24
A	AMENDED FOLLOWING PLANNING EMAIL 17.10.24	BH	17.10.24

Hollington AGENCY LTD
E-mail : ben@hollington-architects.co.uk Tel. 07974 763424

Site
THE GOLDEN LION
7 The Strand, Goring-by-Sea, Worthing, BN12 6DL

Title
LOCALITY & BLOCK PLANS
(EXISTING & PROPOSED)

Project Manager/ Checked	Drawn By	Scale	Date
	BH	AS NOTED @A1	14.10.24
Arch./Des.	Drawing Number		Rev.
	24:63/ 102		B