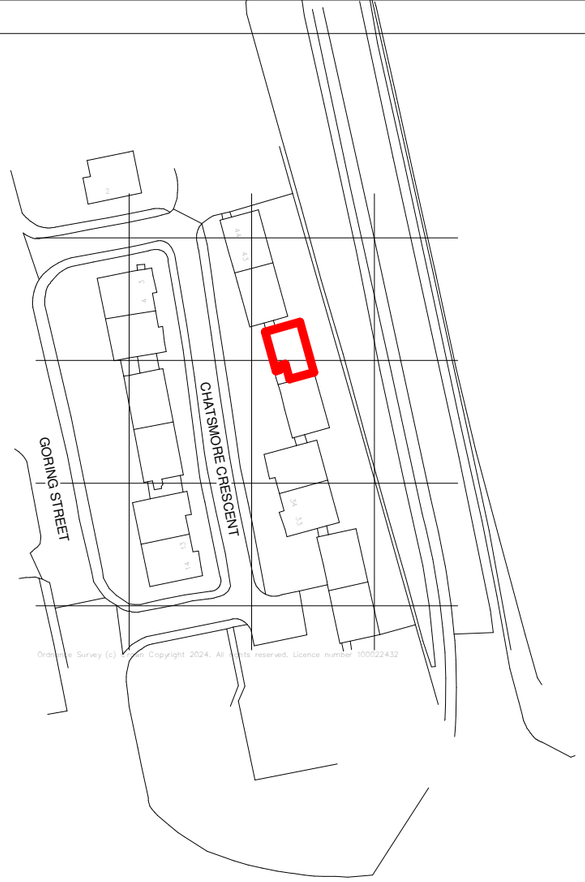

2 LOCATION PLAN
1 : 1250

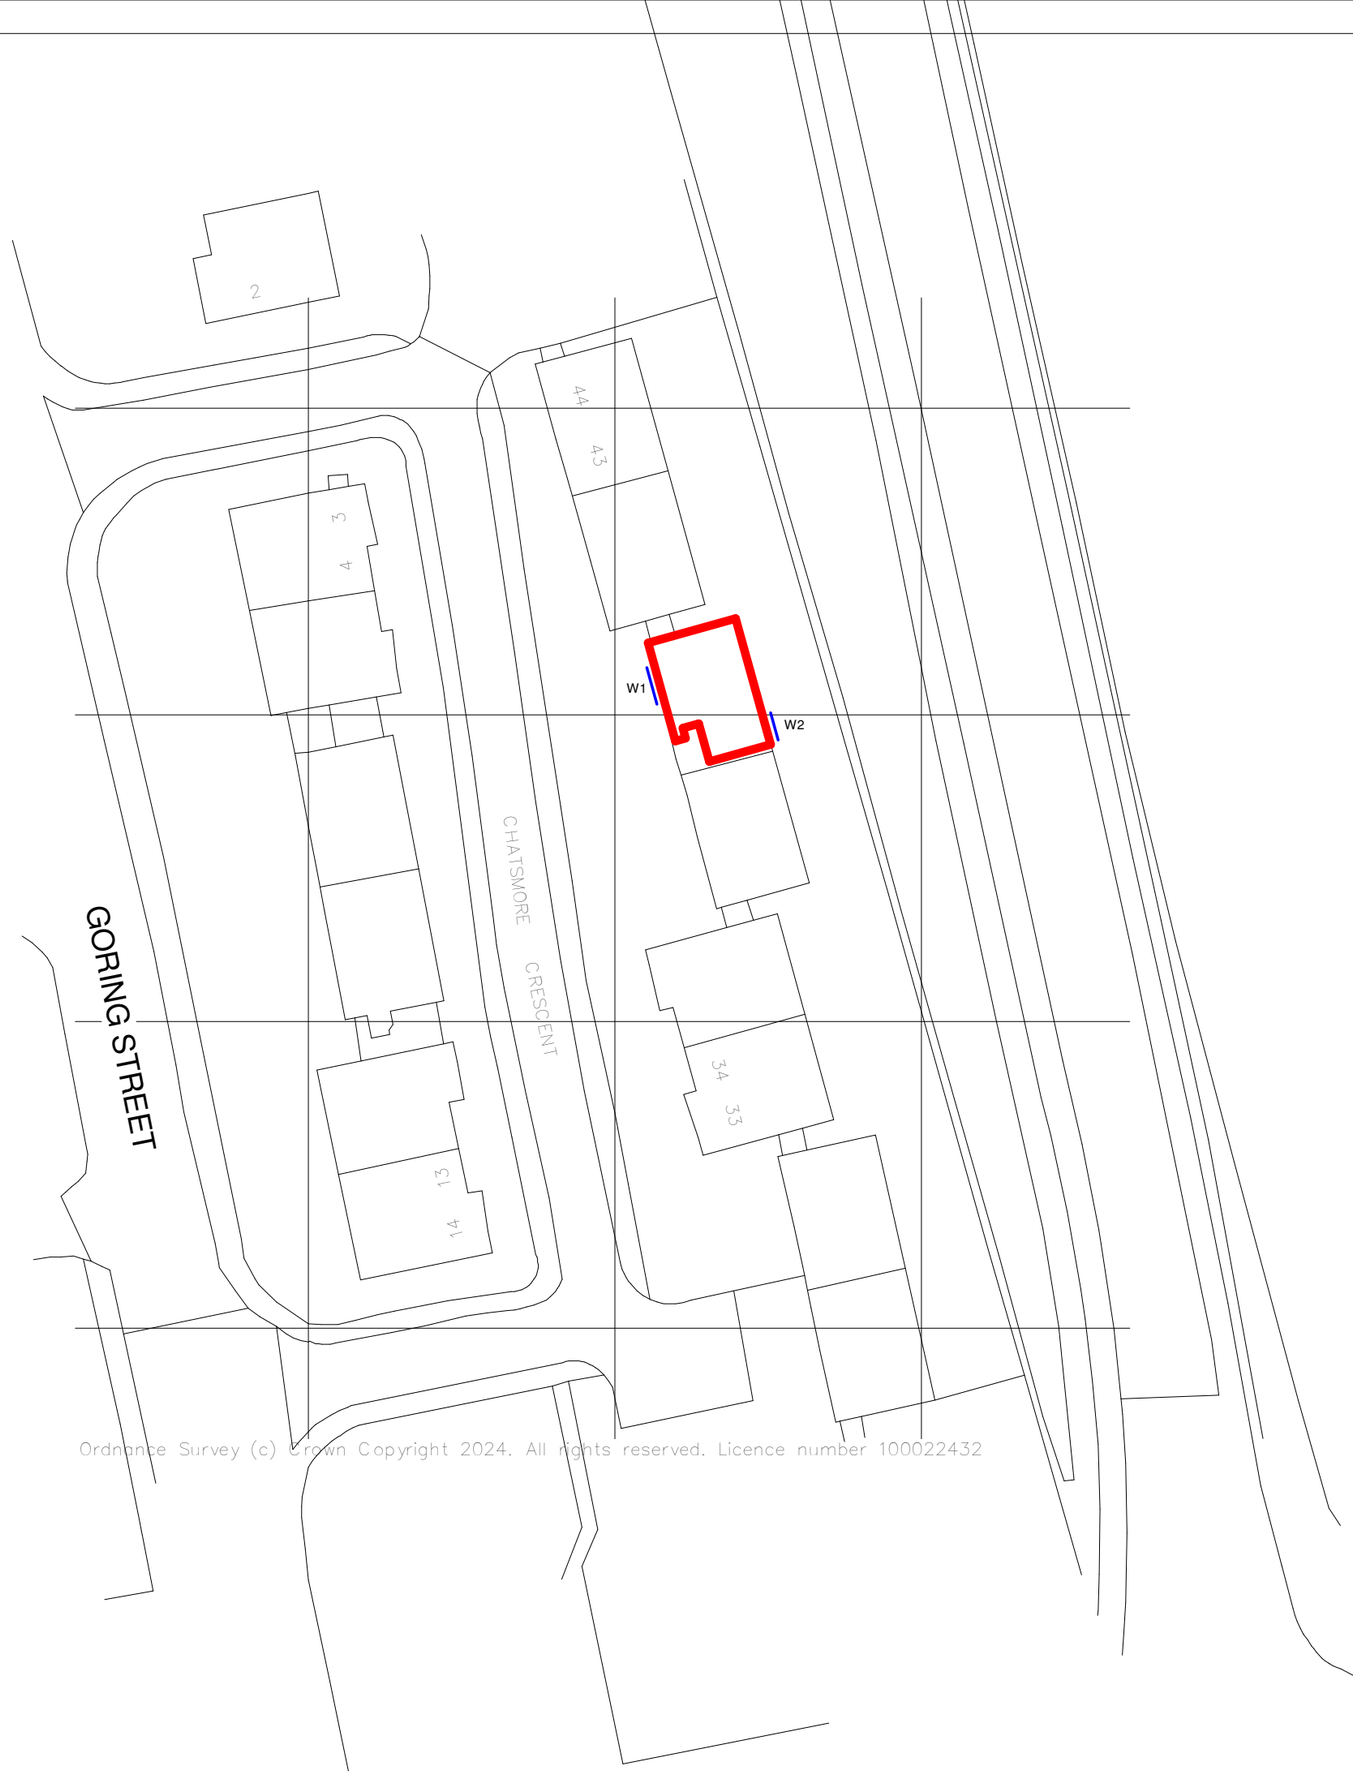

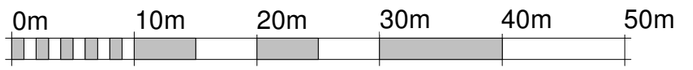

VISUAL SCALE 1:500 @ A3



VISUAL SCALE 1:1250 @ A3

North

KRONA DESIGN
ARCHITECTURAL DESIGN & DRAFTING
4 Union Place | Worthing | BN11 1LG
info@kronadesign.co.uk | kronadesign.co.uk
Tel: 01903 256150 Mob: 07827 994111

PROJECT
Replacement Windows

ADDRESS
Ground Floor Flat
39 Chatsmore Crescent
Goring-by-Sea
West Sussex

TITLE
Site & Location Plan

CLIENT
Caryl Williams

DRAWN	STATUS	DATE
JLB	Design	14/03/24

SCALE (@ A3)	PROJECT NUMBER
As indicated	KD.1643

DRAWING NUMBER	REV
A.001	A

© KRONA DESIGN