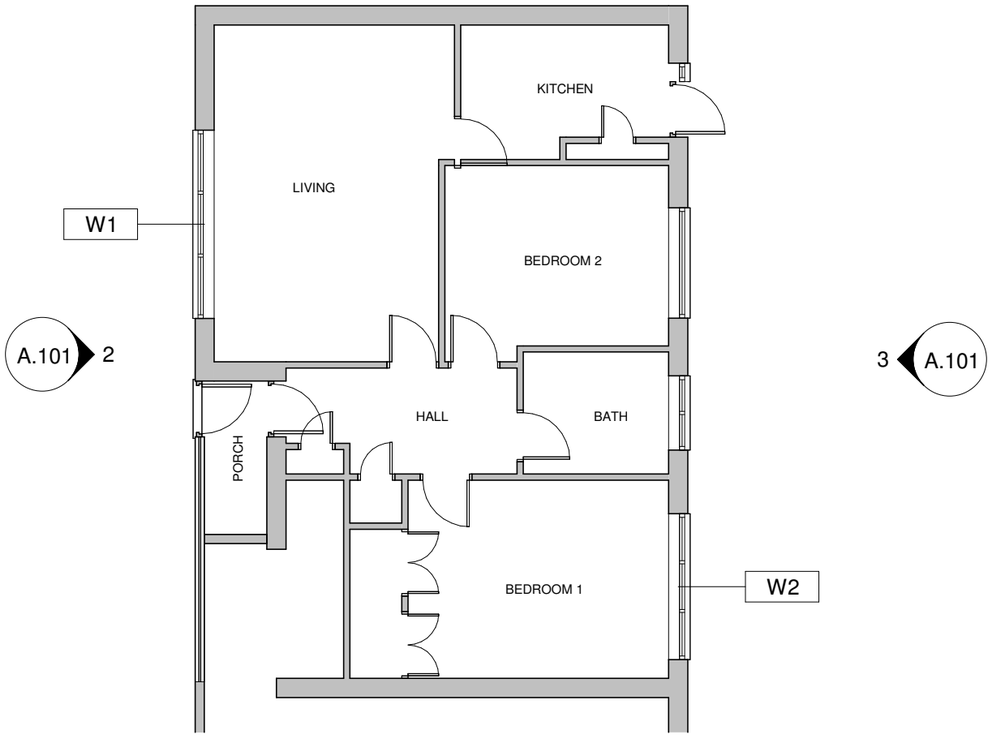

1 GROUND FLOOR

1 : 100

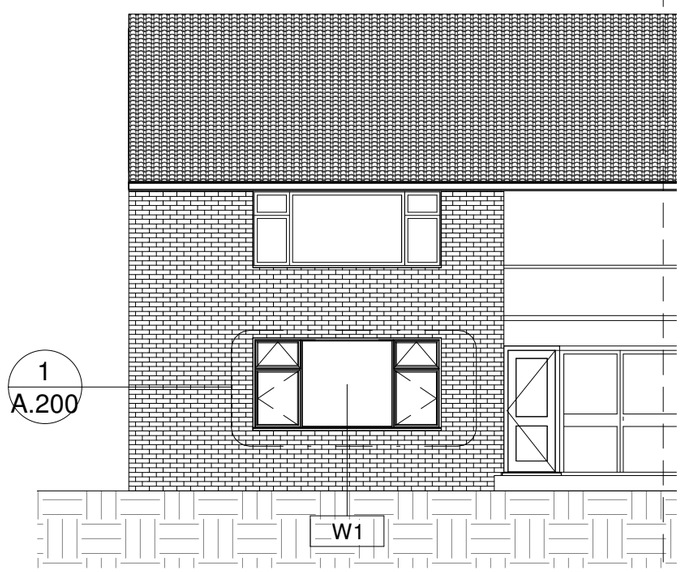

2 PROPOSED ELEVATION FACING WEST

1 : 100

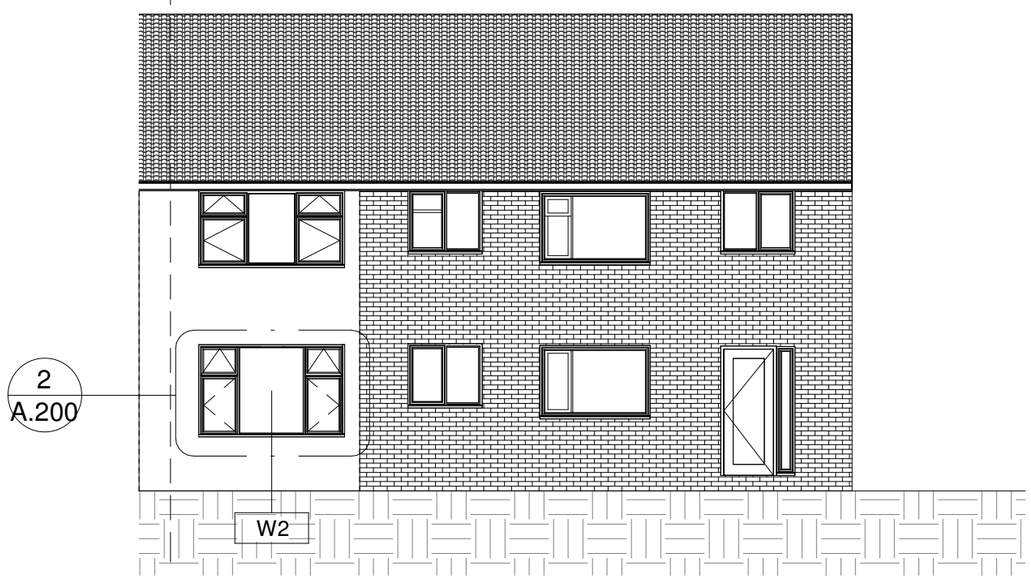

3 PROPOSED ELEVATION FACING EAST

1 : 100

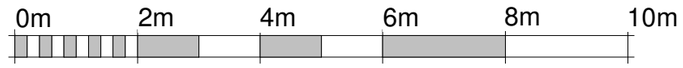

VISUAL SCALE 1:100 @ A3

KRONA DESIGN
ARCHITECTURAL DESIGN & DRAFTING
4 Union Place | Worthing | BN11 1LG
info@kronadesign.co.uk | kronadesign.co.uk
Tel: 01903 256150 Mob: 07827 994111

PROJECT

Replacement Windows

ADDRESS

Ground Floor Flat
39 Chatsmore Crescent
Goring-by-Sea
West Sussex

TITLE

As Proposed

CLIENT

Caryl Williams

DRAWN	STATUS	DATE
JLB	Design	09/12/24

SCALE (@ A3)	PROJECT NUMBER
1 : 100	KD.1643

DRAWING NUMBER	REV
A.101	

© KRONA DESIGN