

REVISED

ADUR & WORTHING
PLANNING SERVICES
PLAN AWDM/1247/12
DATE VALID 14-2-13
Recd

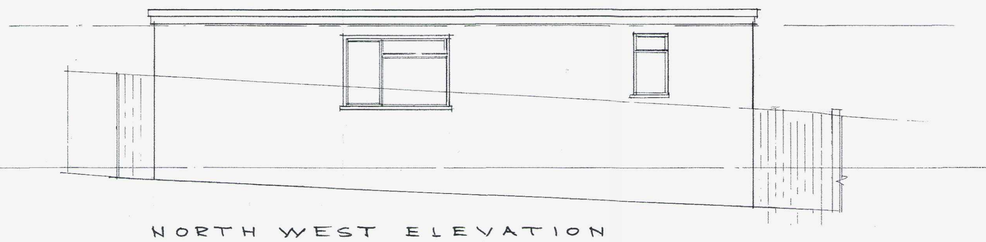


NORTH WEST ELEVATION

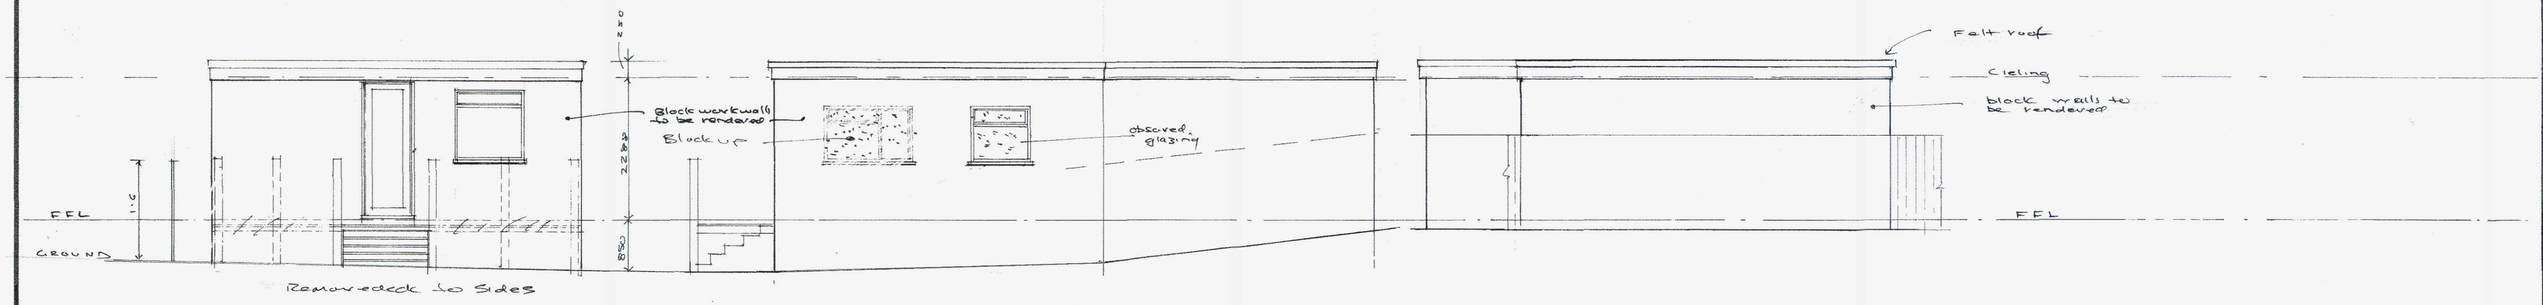

SOUTH WEST ELEVATION

SOUTH EAST ELEVATION

EAST ELEVATION

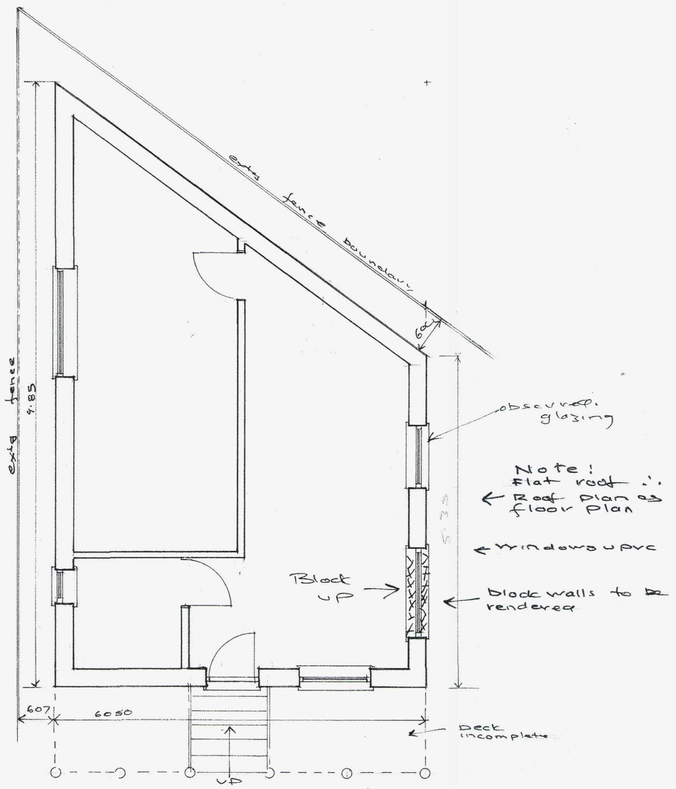

GROUND PLAN

PROJECT

Garden Room
36 Eastbank,
Southwick
BN42 4QL

CLIENT : Lee Mitchell

Scales	Page Size	DWG. NO.	P.J. Clay
1:50 @ A1 1:100 @ A3	A1 / A3	1882/1	Sept. 2012

PHILIP J CLAY ARCHITECTURAL DESIGN

TELEPHONE 01903 815889
E-Mail philipjclay@yahoo.co.uk
Web site www.philclay.co.uk